




PIONEER

THE VIEW

Editx Civil Content Axyz Books Fashion Prada Puma Zara Addidas Dior Onil's Reebok Boss Swatch Just

11.00 MT. WIDE ROAD

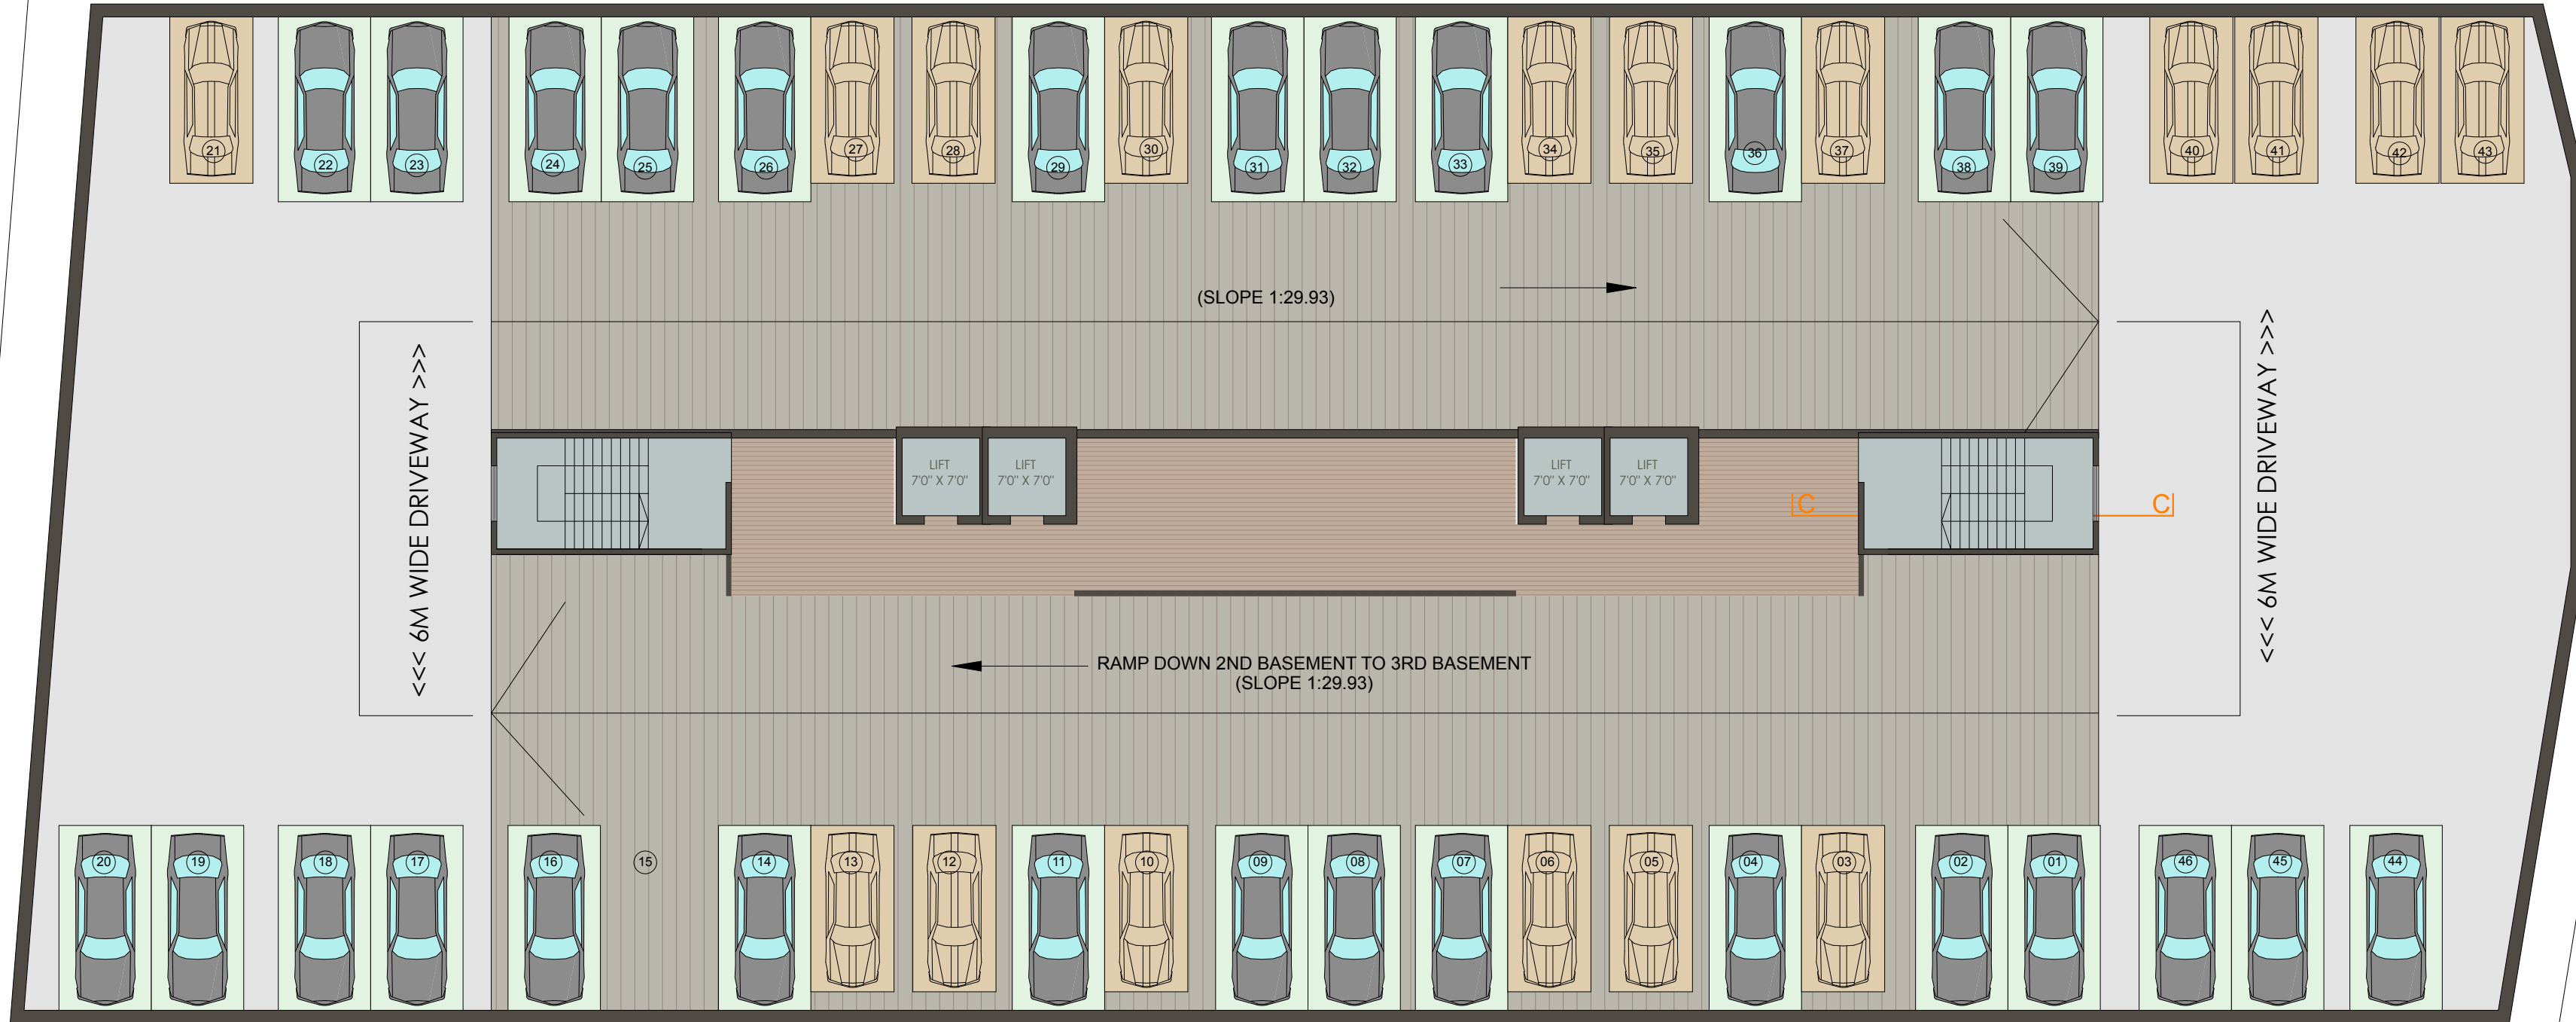

35.00 MT. WIDE AMRA MARG ROAD

NOTE:ALL PLANS SHOWN ARE TENTATIVE AND ARE SUBJECT TO CHANGE AS PER PLANNING ,STRUCTURAL FEASIBILITY & STATUTORY APPROVALS.

TOTAL NO. OF CAR PARKING = 46 X 4 =184

PROJECT

**PLOT - 15, SECTOR 23,
BELAPUR**

DEVELOPER

PIONEER

CONTENT

BASEMENT PLAN
(2ND, 3RD, 4TH & 5TH FLOOR)

DATE

30-01-2026


DRAWN BY

SANSKAR

CHKD BY

SANJAY

NORTH

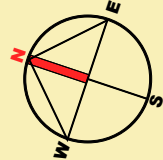

stapl
soyuz talib architects

1406, Kesar Solitaire, Palm Beach Road
plot no. 5, sector 19, Sanpada, Navi Mumbai
Ph. No. 27810762 / 63

11.00 MT. WIDE ROAD



NOTE:ALL PLANS SHOWN ARE TENTATIVE AND ARE SUBJECT TO CHANGE
AS PER PLANNING ,STRUCTURAL FEASIBILITY & STATUTORY APPROVALS.

TOTAL NO. OF CAR PARKING = 06
TOTAL NO. OF TWO WHEELER = 57

PROJECT

PLOT - 15, SECTOR 23,
BELAPUR

DEVELOPER

PIONEER

CONTENT

BASEMENT-1 FLOOR PLAN

DATE

30-01-2026


DRAWN BY

SANSKAR

CHKD BY


SANJAY

NORTH

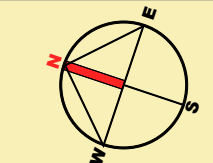

stapl
soyuz talib architects
1406, Kesar Solitaire, Palm Beach Road
plot no. 5, sector 19, Sanpada, Navi Mumbai
Ph. No. 27810762 / 63

11.00 MT. WIDE ROAD

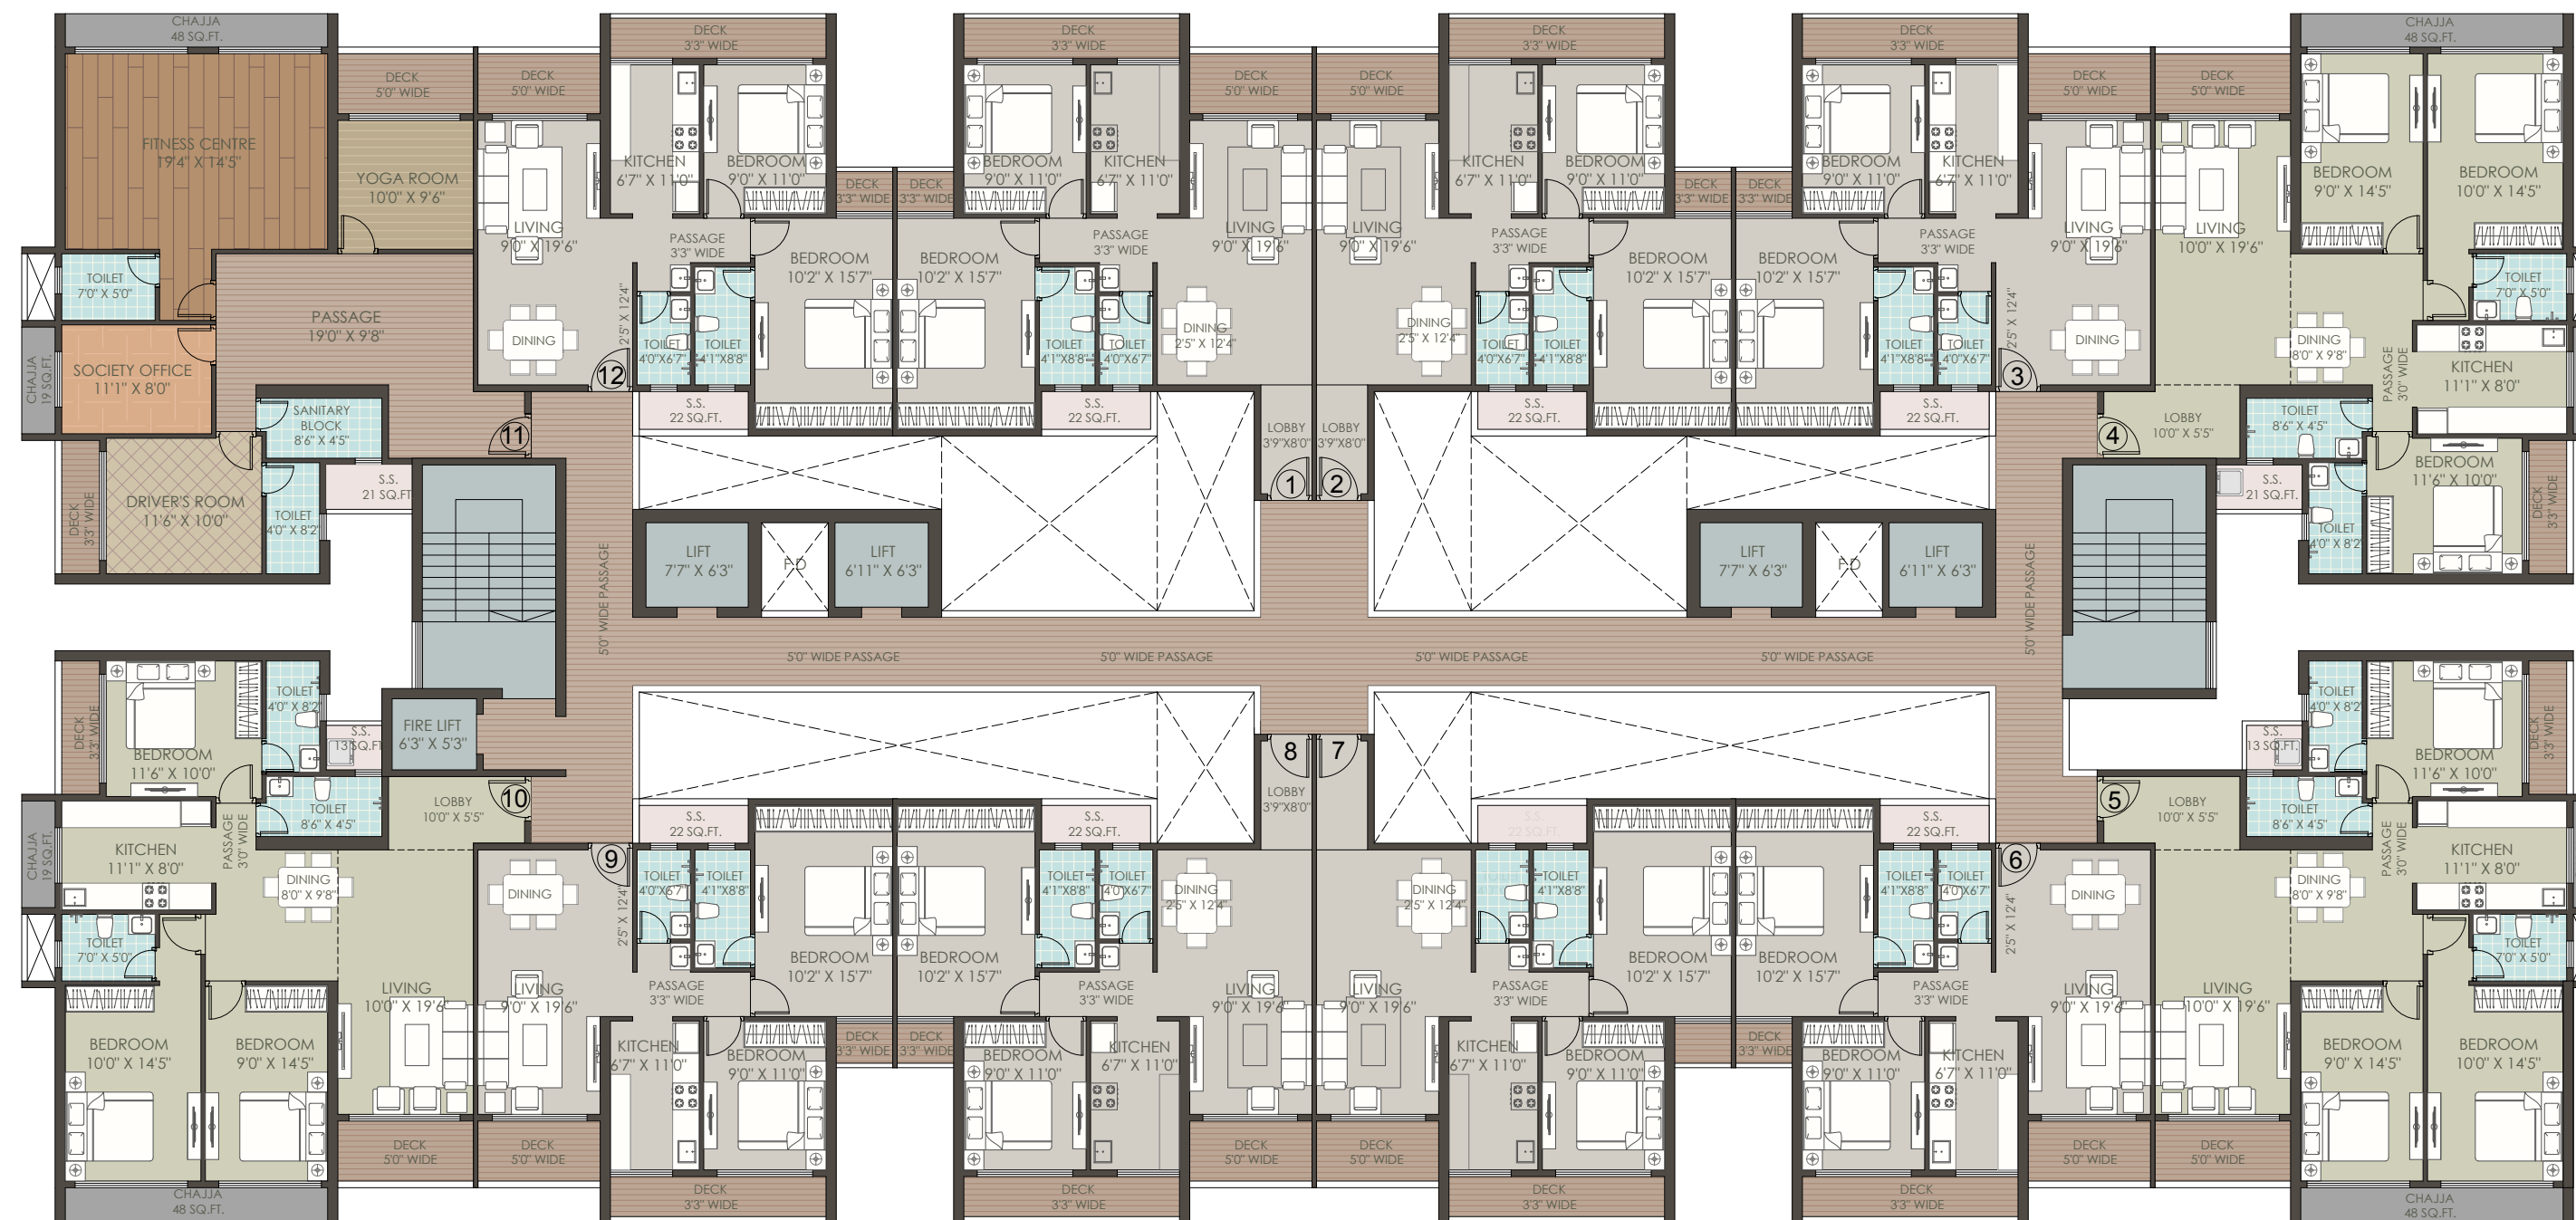

35.00 MT. WIDE AMRA MARG ROAD

NOTE: ALL PLANS SHOWN ARE TENTATIVE AND ARE SUBJECT TO CHANGE AS PER PLANNING, STRUCTURAL FEASIBILITY & STATUTORY APPROVALS.

PROJECT

**PLOT - 15, SECTOR 23,
BELAPUR**

DEVELOPER

PIONEER

CONTENT

1ST FLOOR PLAN


DATE

30-01-2026

DRAWN BY CHKD BY


SANSKAR SANJAY

NORTH

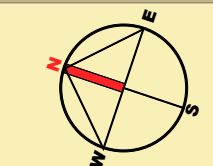

stapi
soyuz talib architects
1406, Kesar Solitaire, Palm Beach Road
plot no. 5, sector 19, Sanpada, Navi Mumbai
Ph. No. 27810762 / 63

11.00 MT. WIDE ROAD

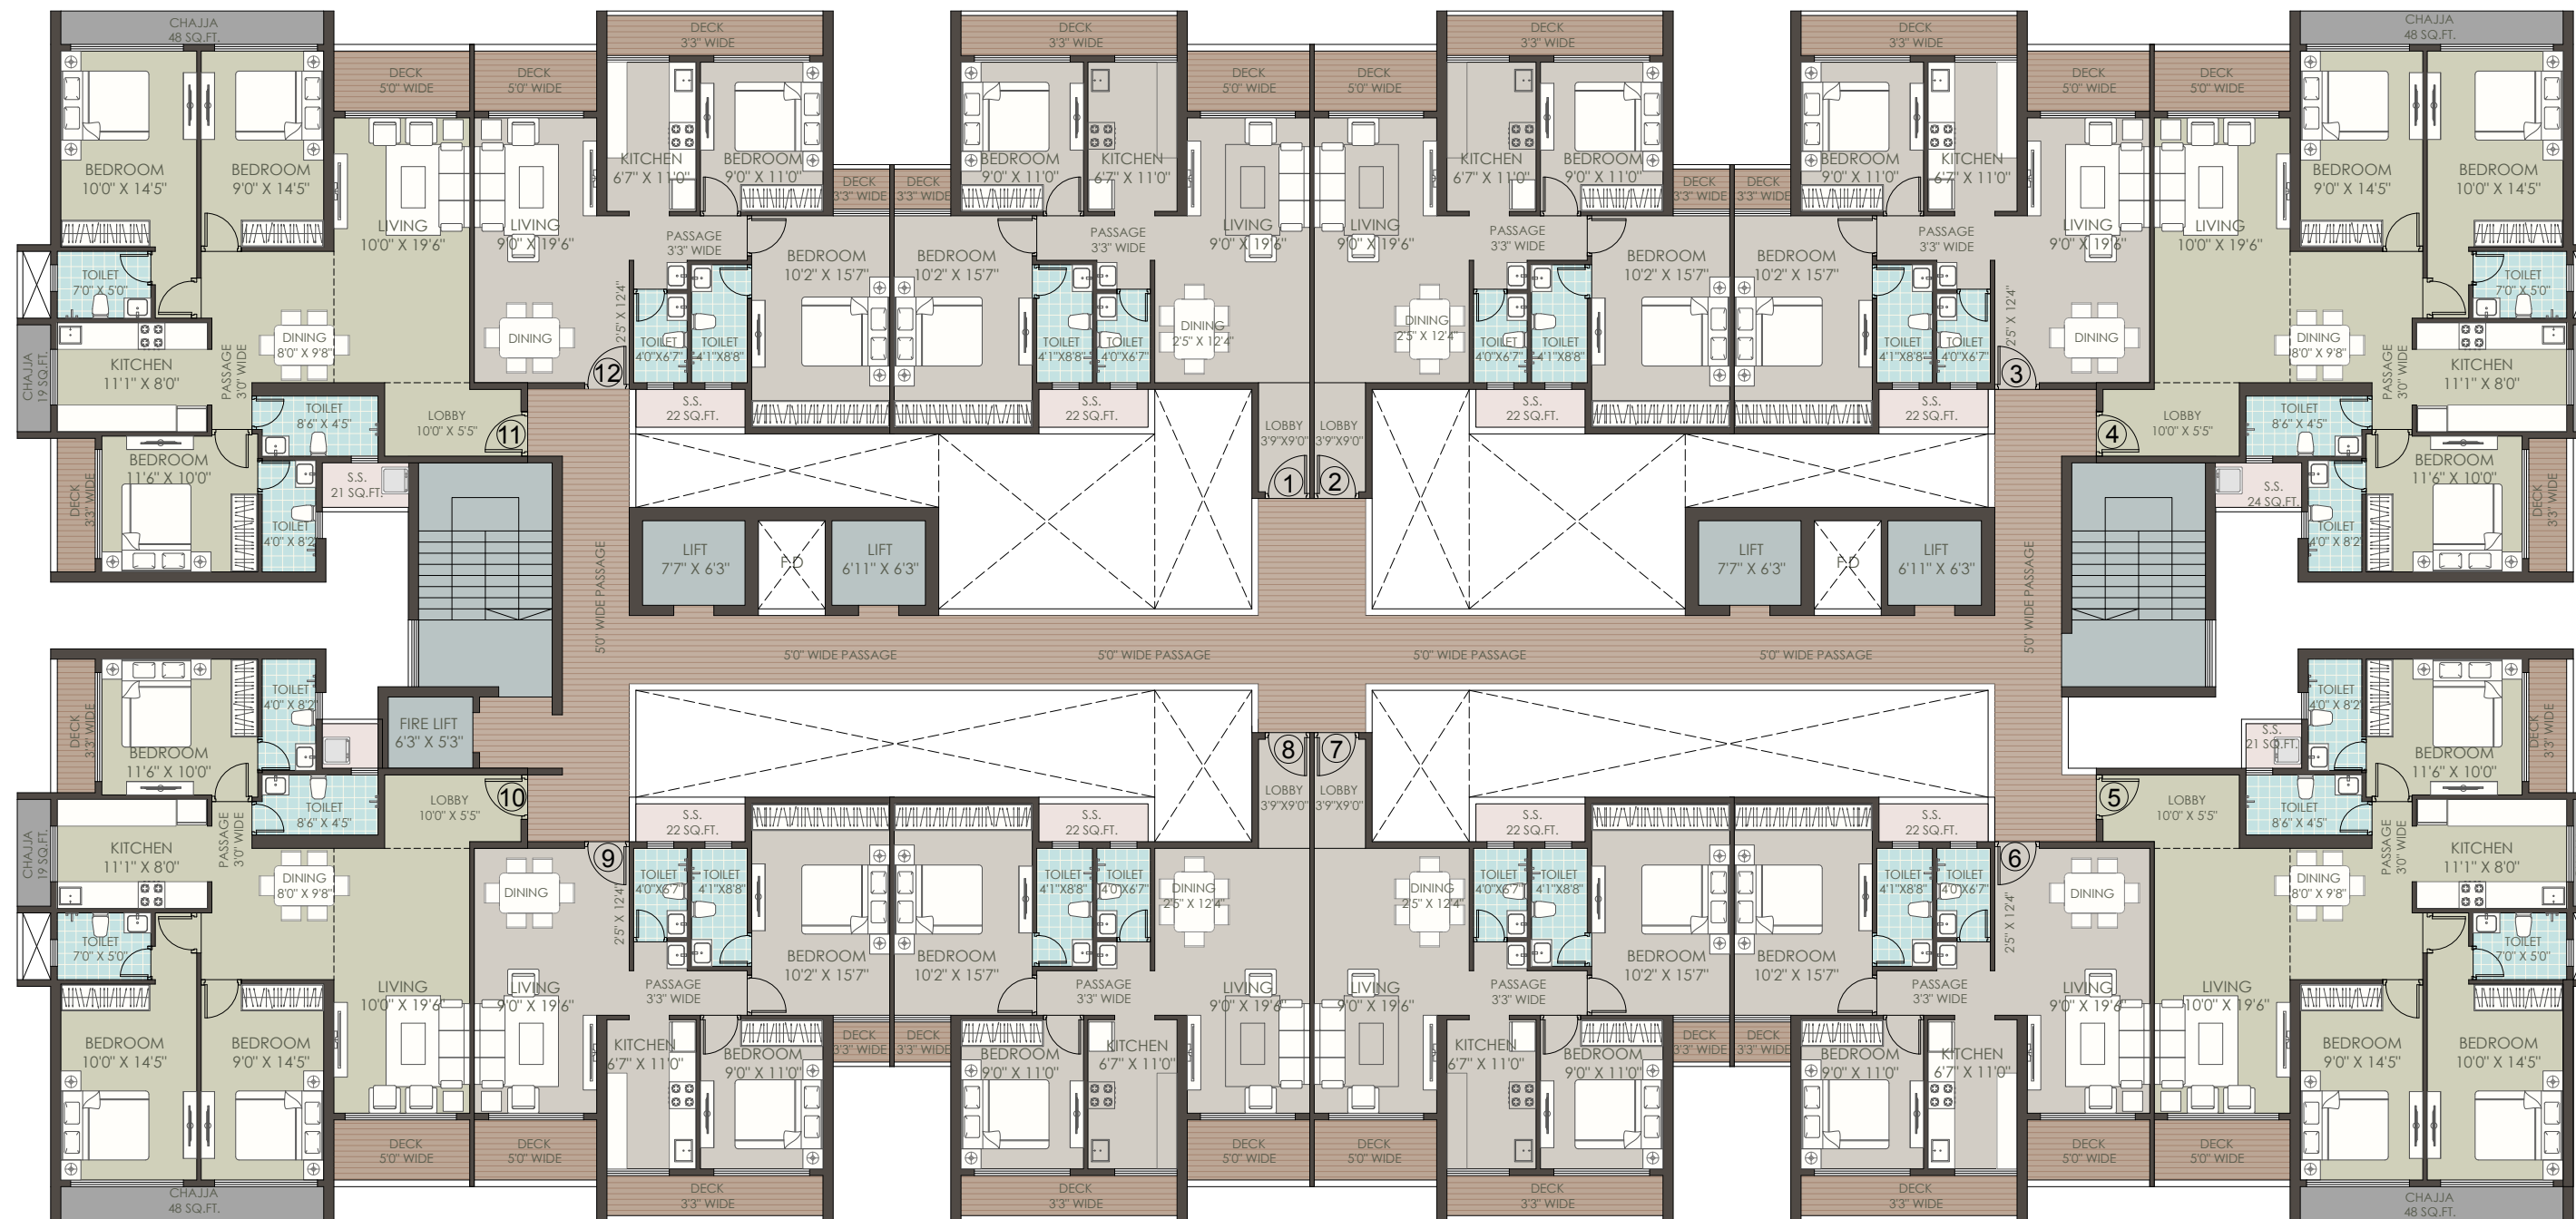

35.00 MT. WIDE AMRA MARG ROAD

NOTE: ALL PLANS SHOWN ARE TENTATIVE AND ARE SUBJECT TO CHANGE AS PER PLANNING, STRUCTURAL FEASIBILITY & STATUTORY APPROVALS.

PROJECT

**PLOT - 15, SECTOR 23,
BELAPUR**

DEVELOPER

PIONEER

CONTENT

**TYPICAL FLOOR PLAN
2,3,4,5,6,7,9 FLOOR**

DATE

30-01-2026


DRAWN BY

SANSKAR

CHKD BY


SANJAY

NORTH

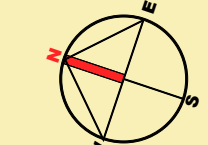

stapi
soyuz talib architects
1406, Kesar Solitaire, Palm Beach Road
plot no. 5, sector 19, Sanpada, Navi Mumbai
Ph. No. 27810762 / 63

11.00 MT. WIDE ROAD

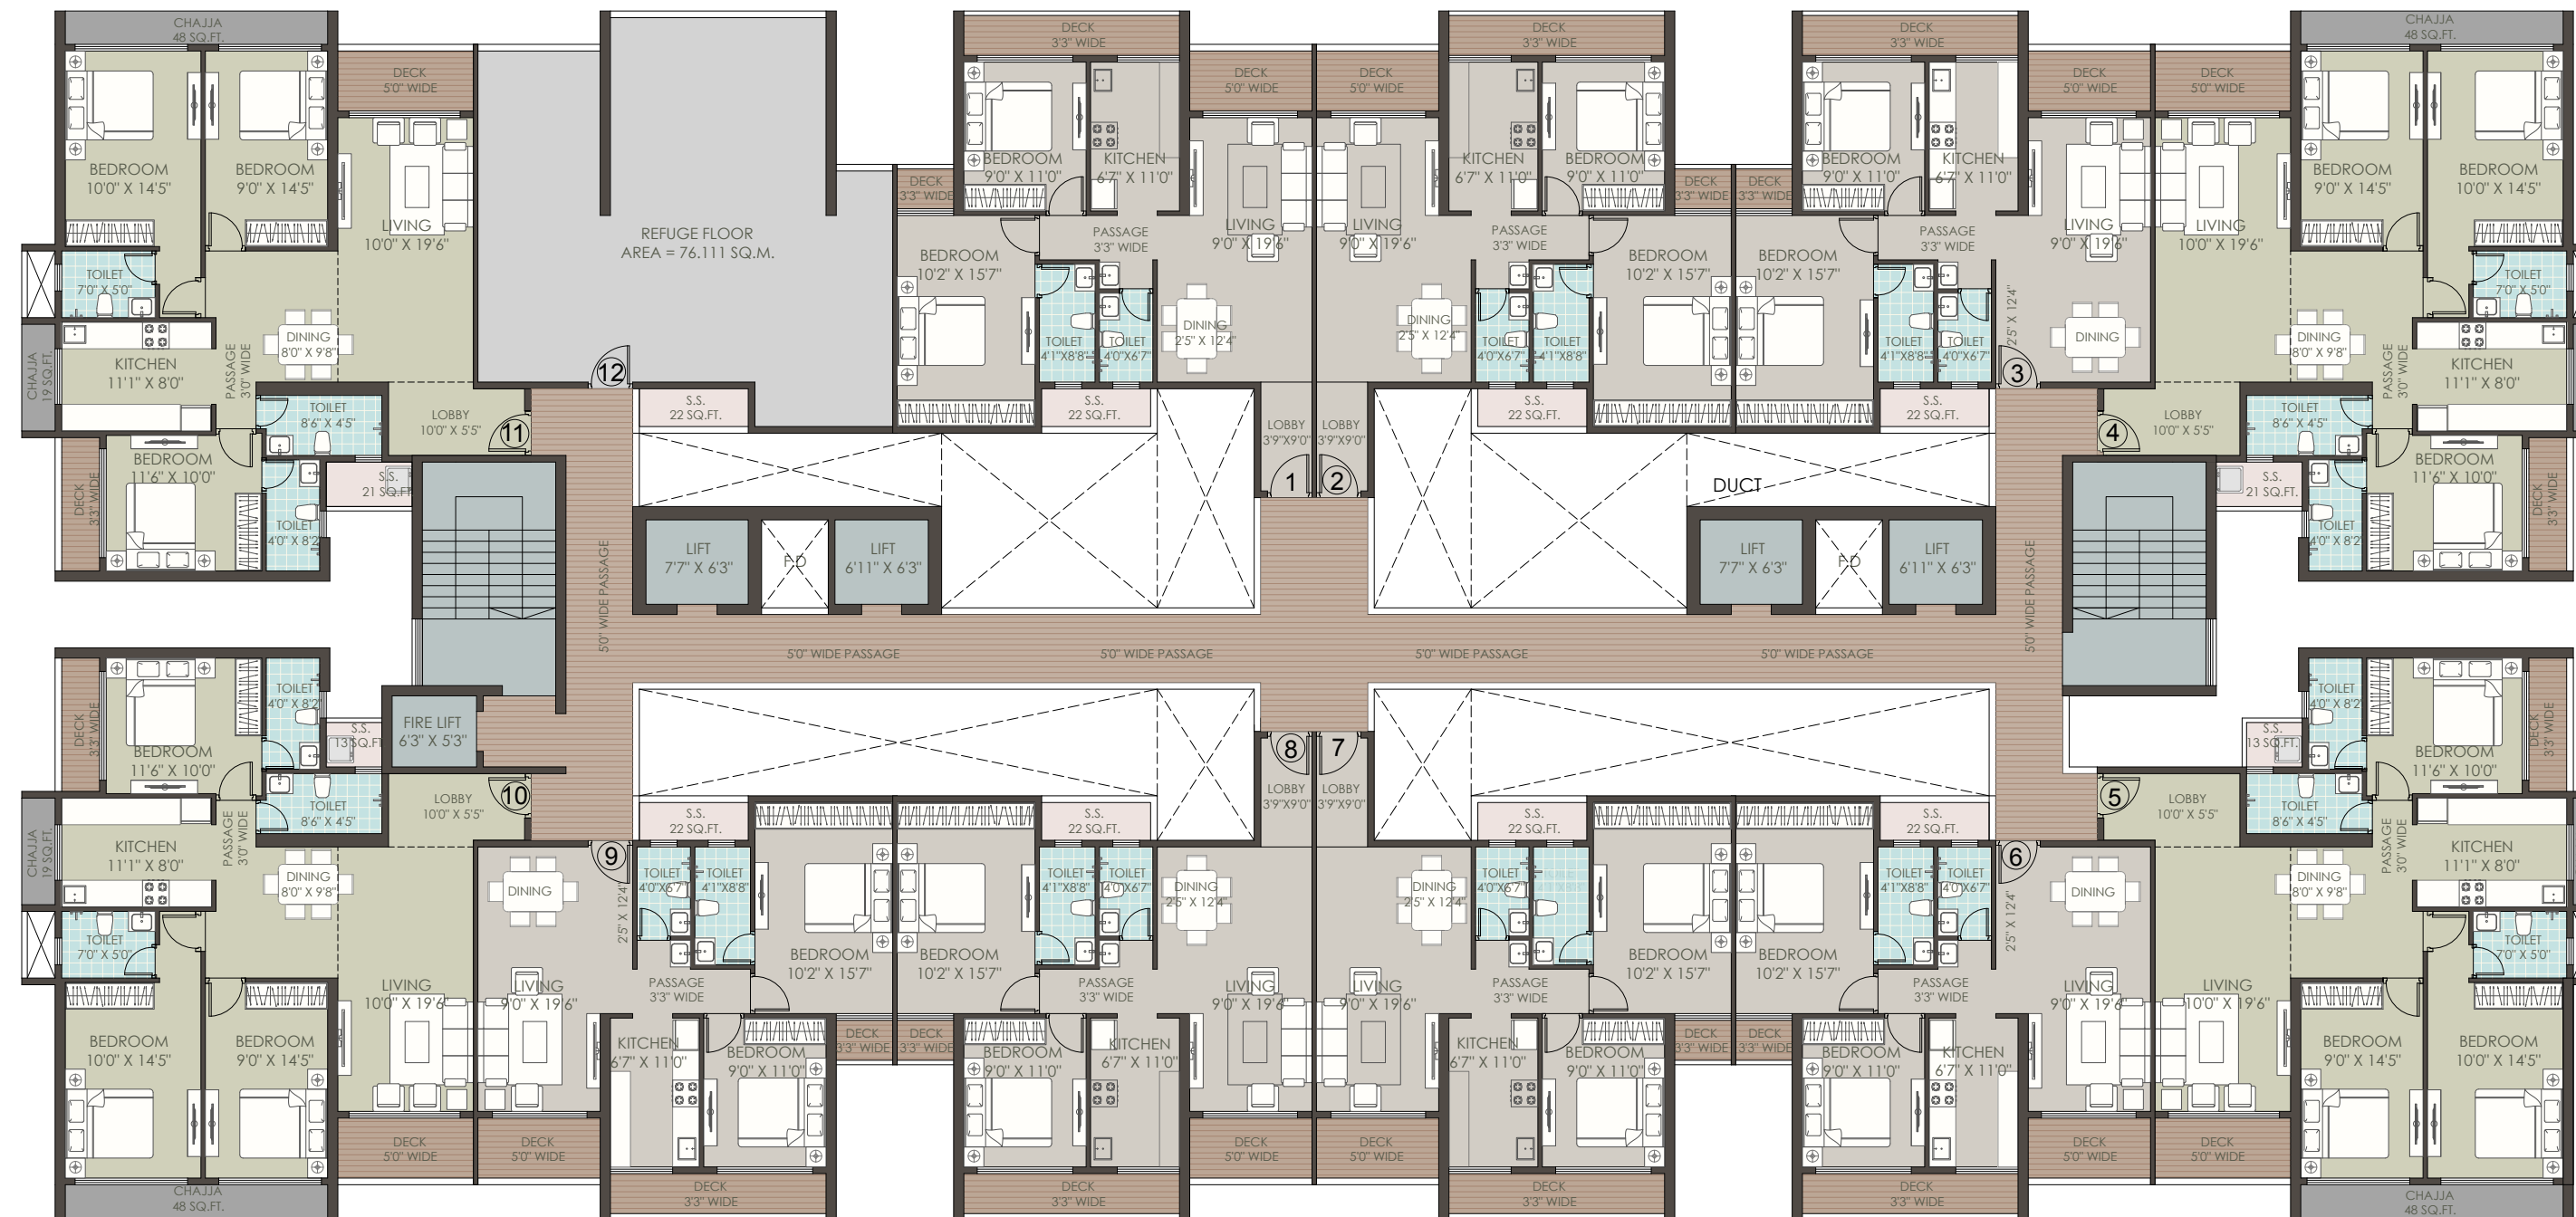

35.00 MT. WIDE AMRA MARG ROAD

NOTE: ALL PLANS SHOWN ARE TENTATIVE AND ARE SUBJECT TO CHANGE AS PER PLANNING, STRUCTURAL FEASIBILITY & STATUTORY APPROVALS.

PROJECT

**PLOT - 15, SECTOR 23,
BELAPUR**

DEVELOPER

PIONEER

CONTENT

8TH FLOOR PLAN


DATE

30-01-2026

DRAWN BY CHKD BY


SANSKAR SANJAY

NORTH

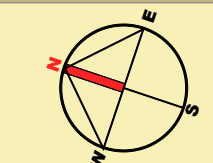

stapi
soyuz talib architects
1406, Kesar Solitaire, Palm Beach Road
plot no. 5, sector 19, Sanpada, Navi Mumbai
Ph. No. 27810762 / 63

11.00 MT. WIDE ROAD

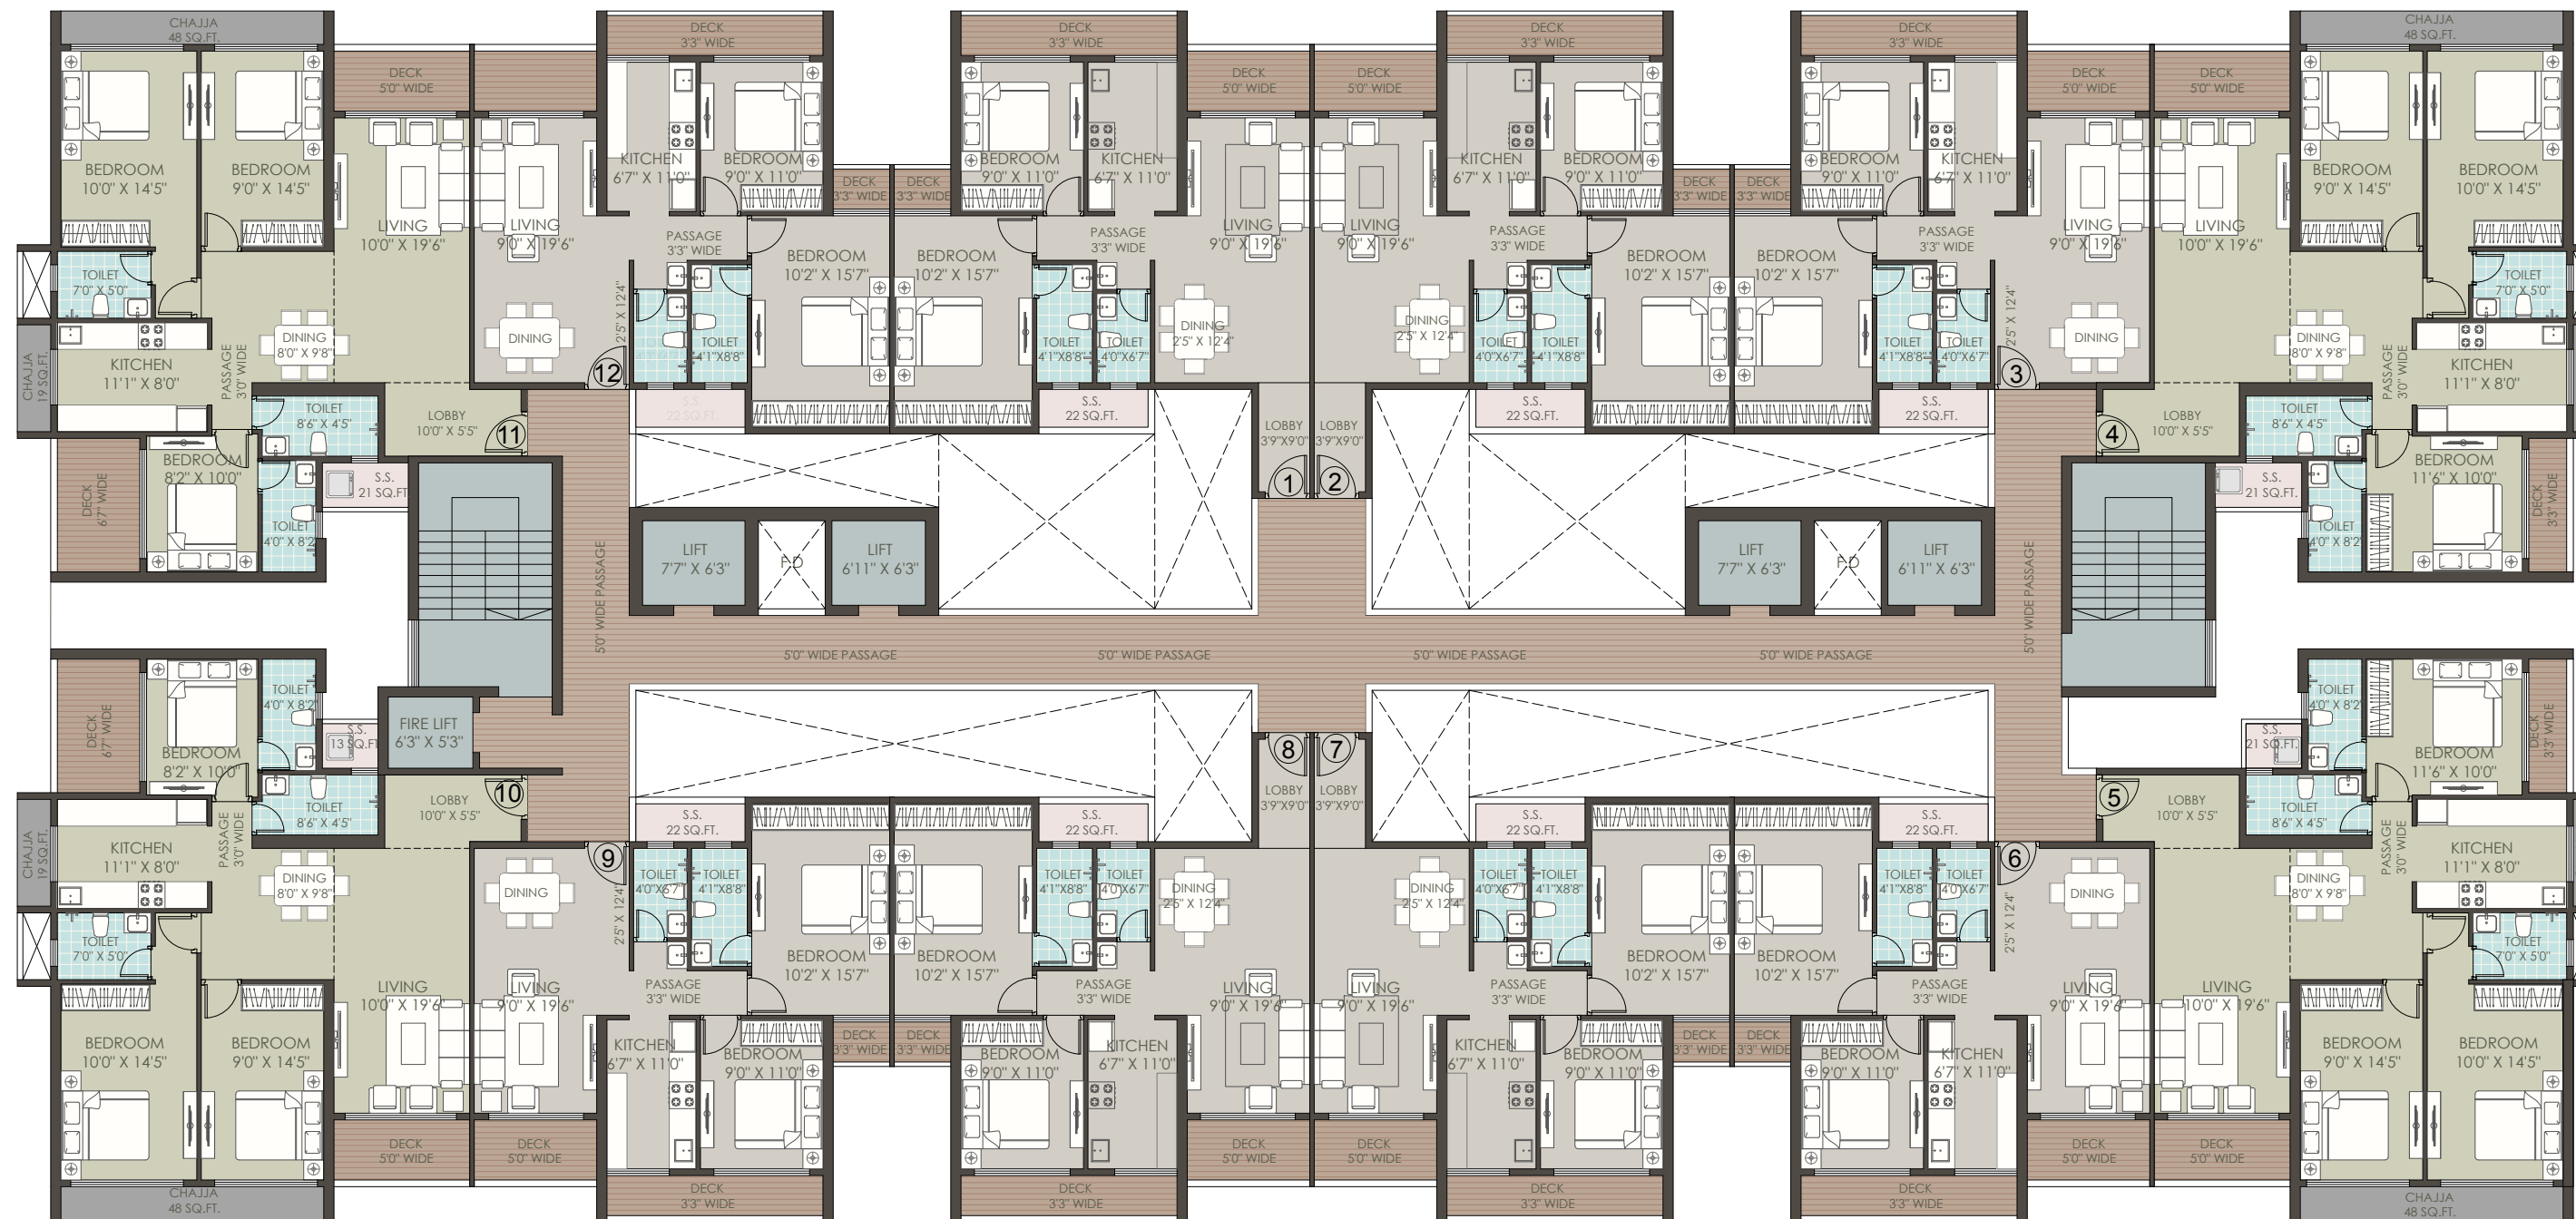

35.00 MT. WIDE AMRA MARG ROAD

NOTE: ALL PLANS SHOWN ARE TENTATIVE AND ARE SUBJECT TO CHANGE AS PER PLANNING, STRUCTURAL FEASIBILITY & STATUTORY APPROVALS.

PROJECT

**PLOT - 15, SECTOR 23,
BELAPUR**

DEVELOPER

PIONEER

CONTENT

TYPICAL FLOOR PLAN
10,11,12 FLOOR


DATE

30-01-2026


DRAWN BY CHKD BY

SANSKAR SANJAY

NORTH

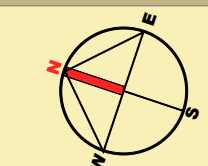

stapi
soyuz talib architects
1406, Kesar Solitaire, Palm Beach Road
plot no. 5, sector 19, Sanpada, Navi Mumbai
Ph. No. 27810762 / 63

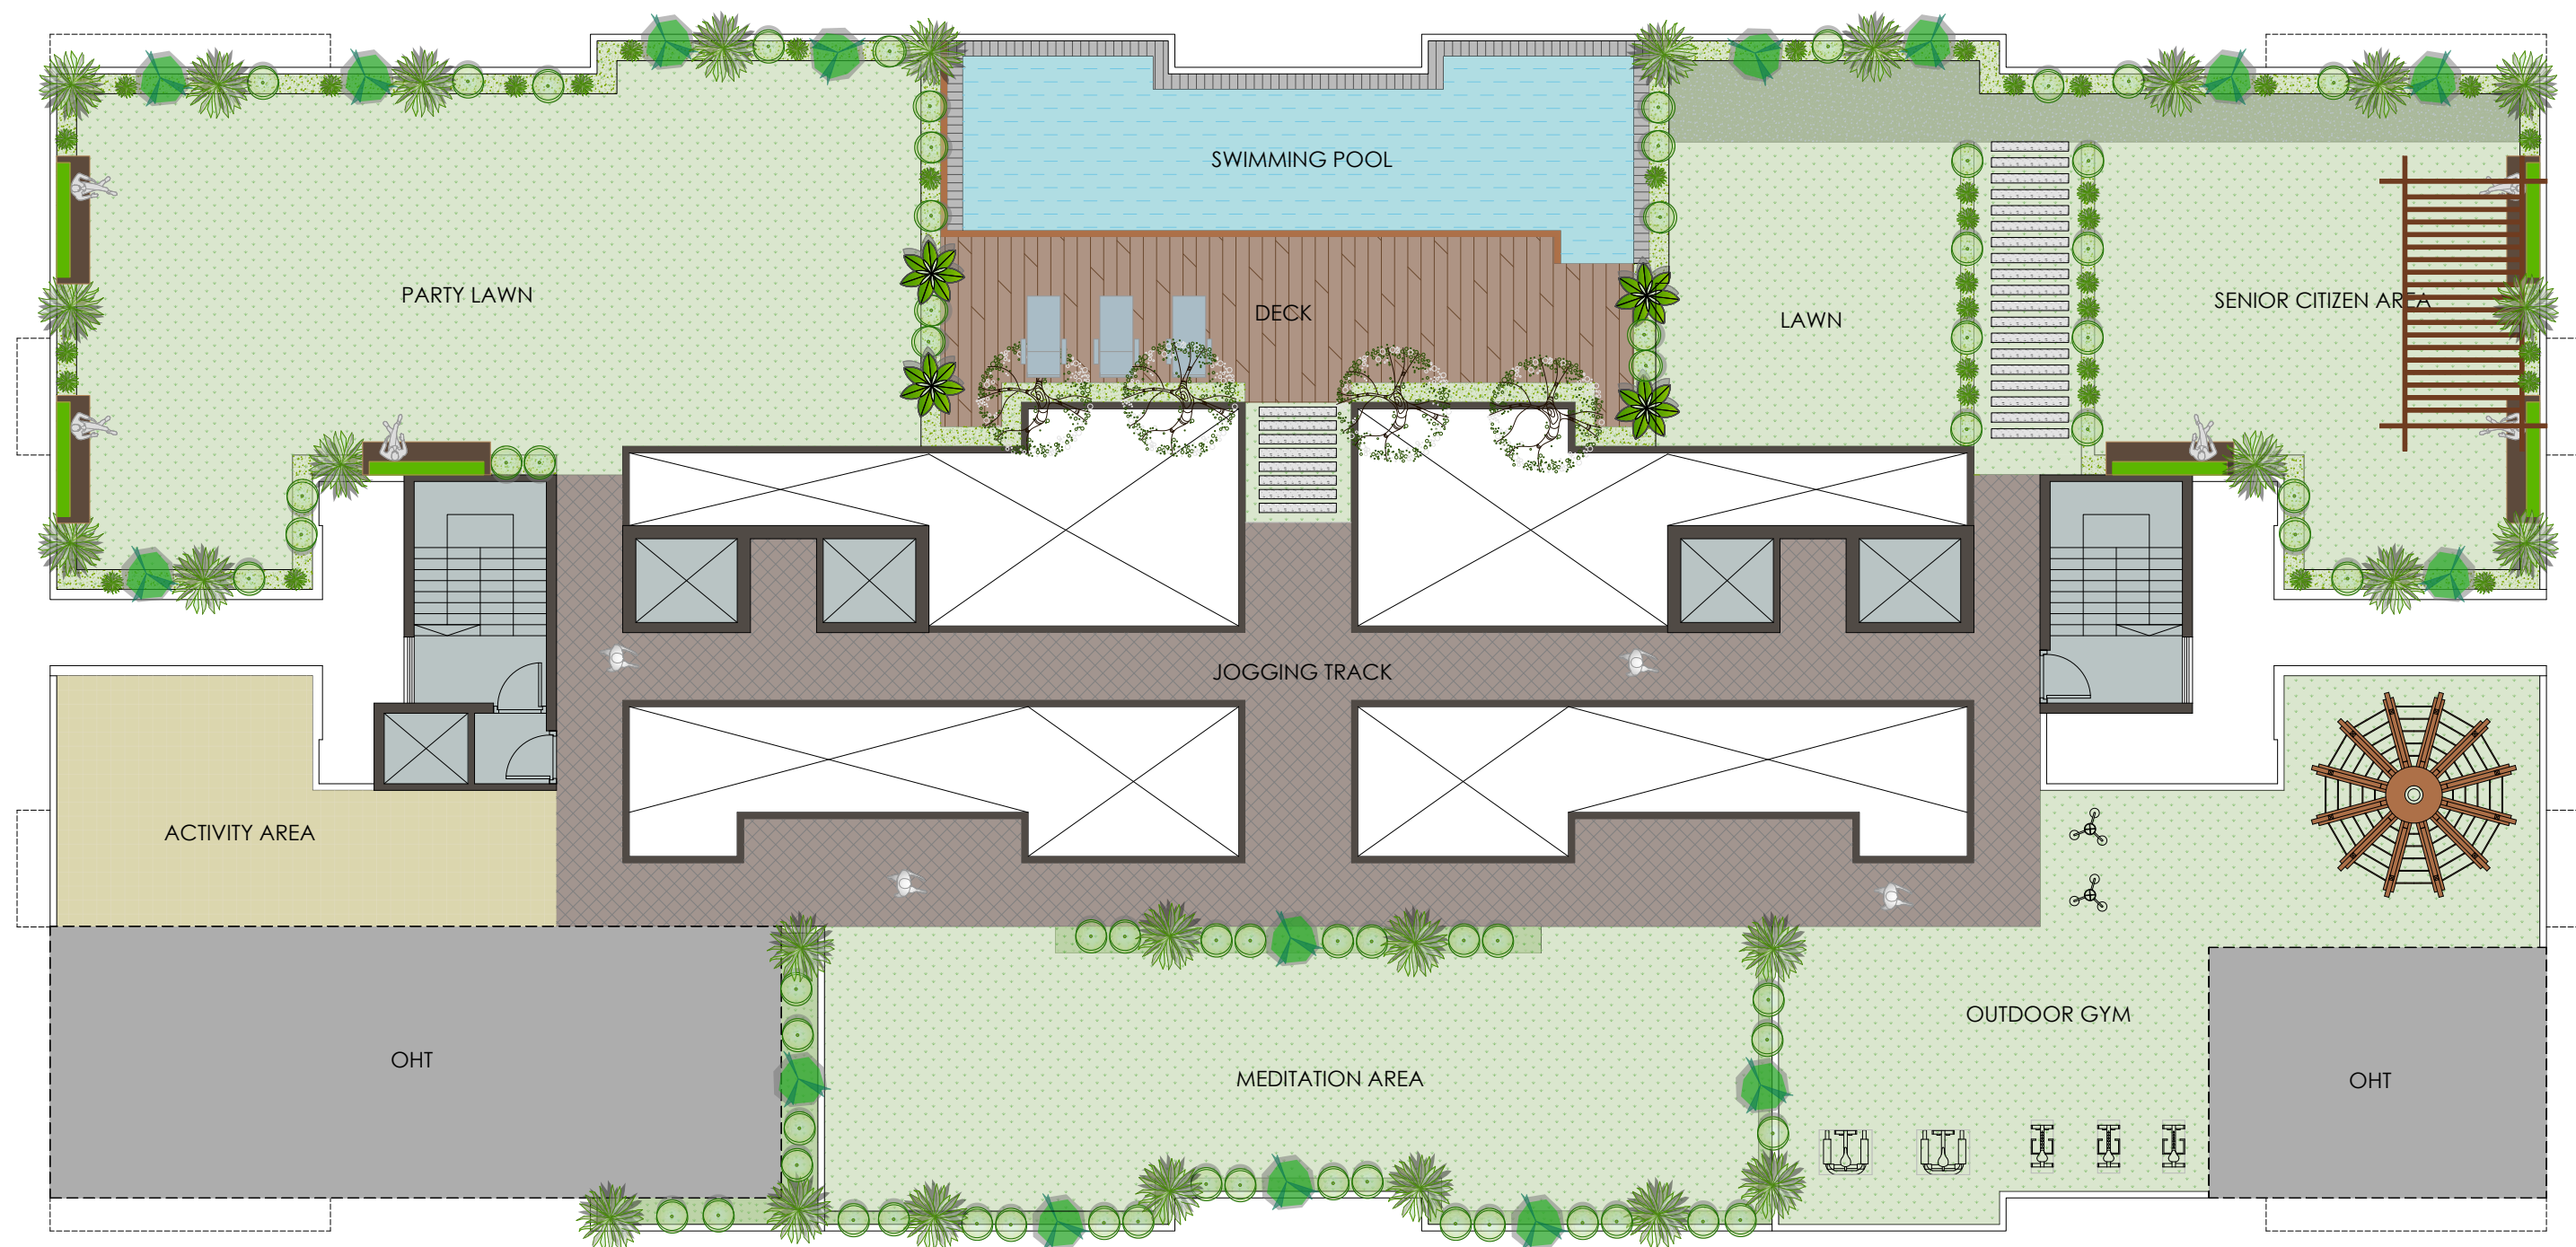

**NOTE:ALL PLANS SHOWN ARE TENTATIVE AND ARE SUBJECT TO CHANGE
AS PER PLANNING ,STRUCTURAL FEASIBILITY & STATUTORY APPROVALS.**

PROJECT

**PLOT - 15, SECTOR 23,
BELAPUR**

DEVELOPER

PIONEER

CONTENT

TERRACE FLOOR PLAN


DATE

30-01-2026

DRAWN BY

CHKD BY

NORTH

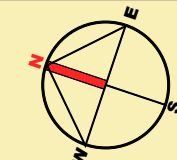

stapl
soyuz talib architects
1406, Kesar Solitaire, Palm Beach Road
plot no. 5, sector 19, Sanpada, Navi Mumbai
Ph. No. 27810762 / 63