

# PROPOSED RESIDENTIAL CUM COMMERCIAL ON PLOT NO 5 SECTOR 46A PALMBEACH NERUL, NAVI MUMBAI






15.00 M. WIDE ROAD

14.00 M. WIDE ROAD

ADJACENT PLOT  
NOS- 4-A

6.00 M. INTERNAL DRIVEWAY

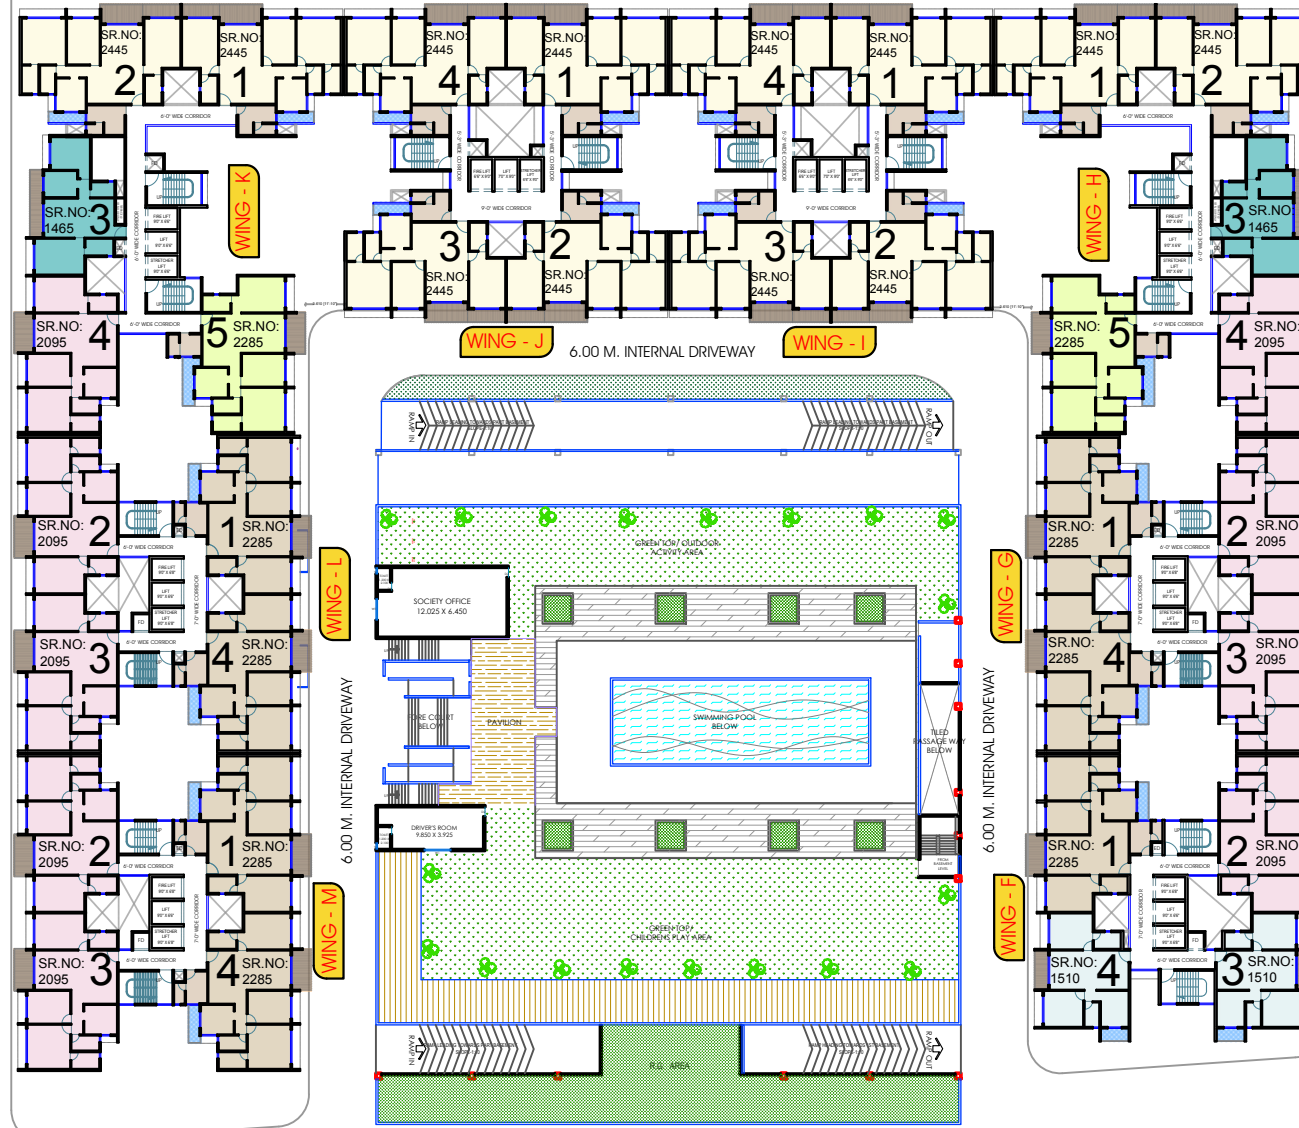

6.00 M. INTERNAL DRIVEWAY

6.00 M. INTERNAL DRIVEWAY


ENTRY  
EXIT 12.42 M. INTERNAL DRIVEWAY



ENTRY  
/ EXIT

15.00 M. WIDE SERVICE ROAD

33.00 M. WIDE PALM BEACH ROAD

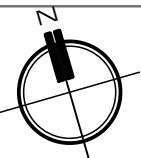

PROPOSED RESIDENTIAL & COMMERCIAL LAYOUT  
PLOT No.- 5, SEC.- 46- A, AT NERUL, NAVI MUMBAI

MASTER LAYOUT  
(TYPICAL FLOOR)




**DIMENSIONS**  
ARCHITECTS PVT. LTD.

15.00 M. WIDE ROAD

14.00 M. WIDE ROAD

ADJACENT PLOT  
NOS- 4-A


6.00 M. INTERNAL DRIVEWAY

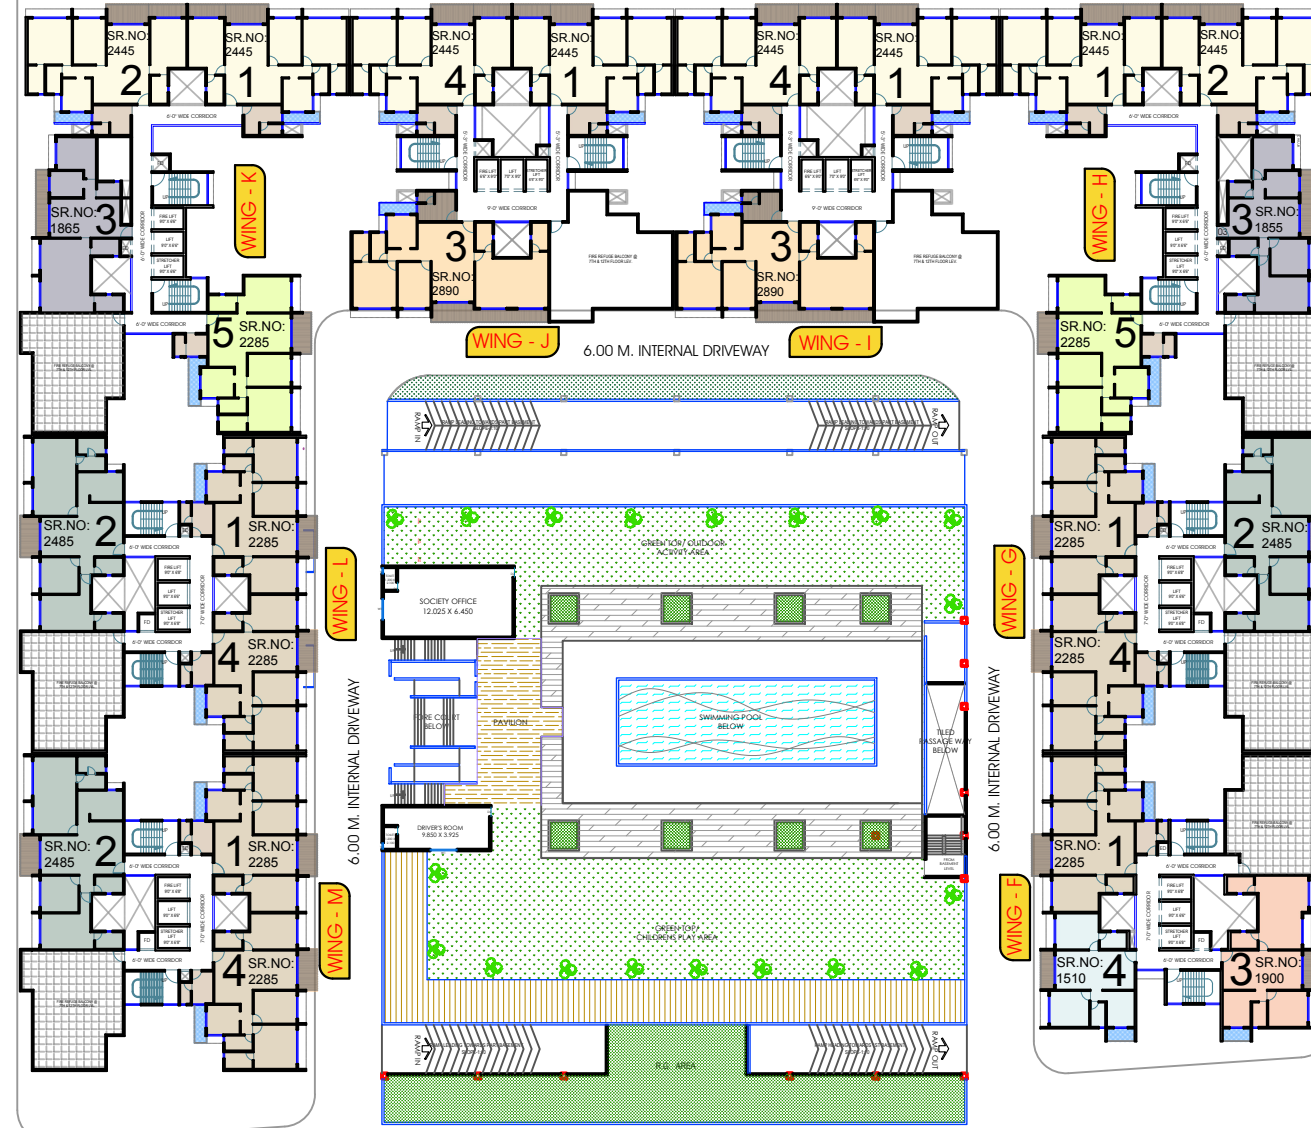

6.00 M. INTERNAL DRIVEWAY

6.00 M. INTERNAL DRIVEWAY


ENTRY  
EXIT 12.42 M. INTERNAL DRIVEWAY

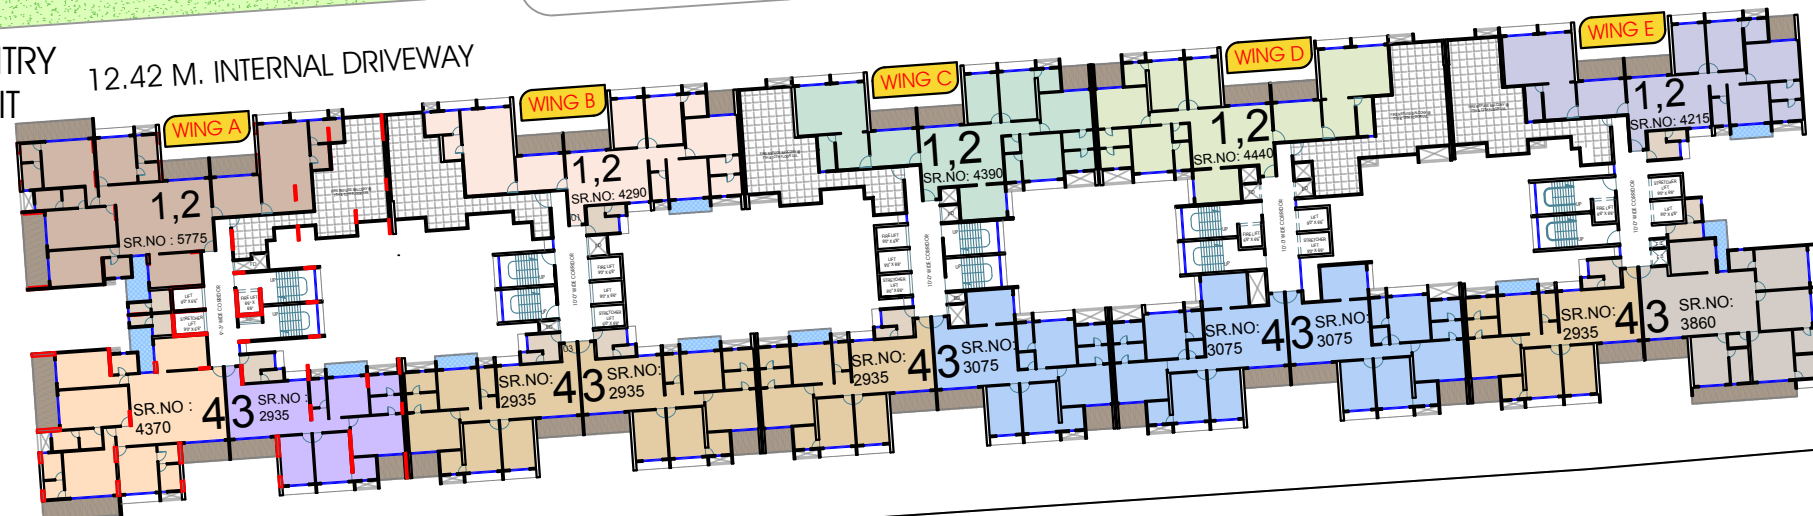

ENTRY  
/ EXIT

15.00 M. WIDE SERVICE ROAD

33.00 M. WIDE PALM BEACH ROAD

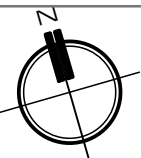


PROPOSED RESIDENTIAL & COMMERCIAL LAYOUT  
PLOT No.- 5, SEC.- 46- A, AT NERUL, NAVI MUMBAI

MASTER LAYOUT 07th & 12th FLOOR  
(REFUGE FLOOR)



**DIMENSIONS**  
ARCHITECTS PVT. LTD.

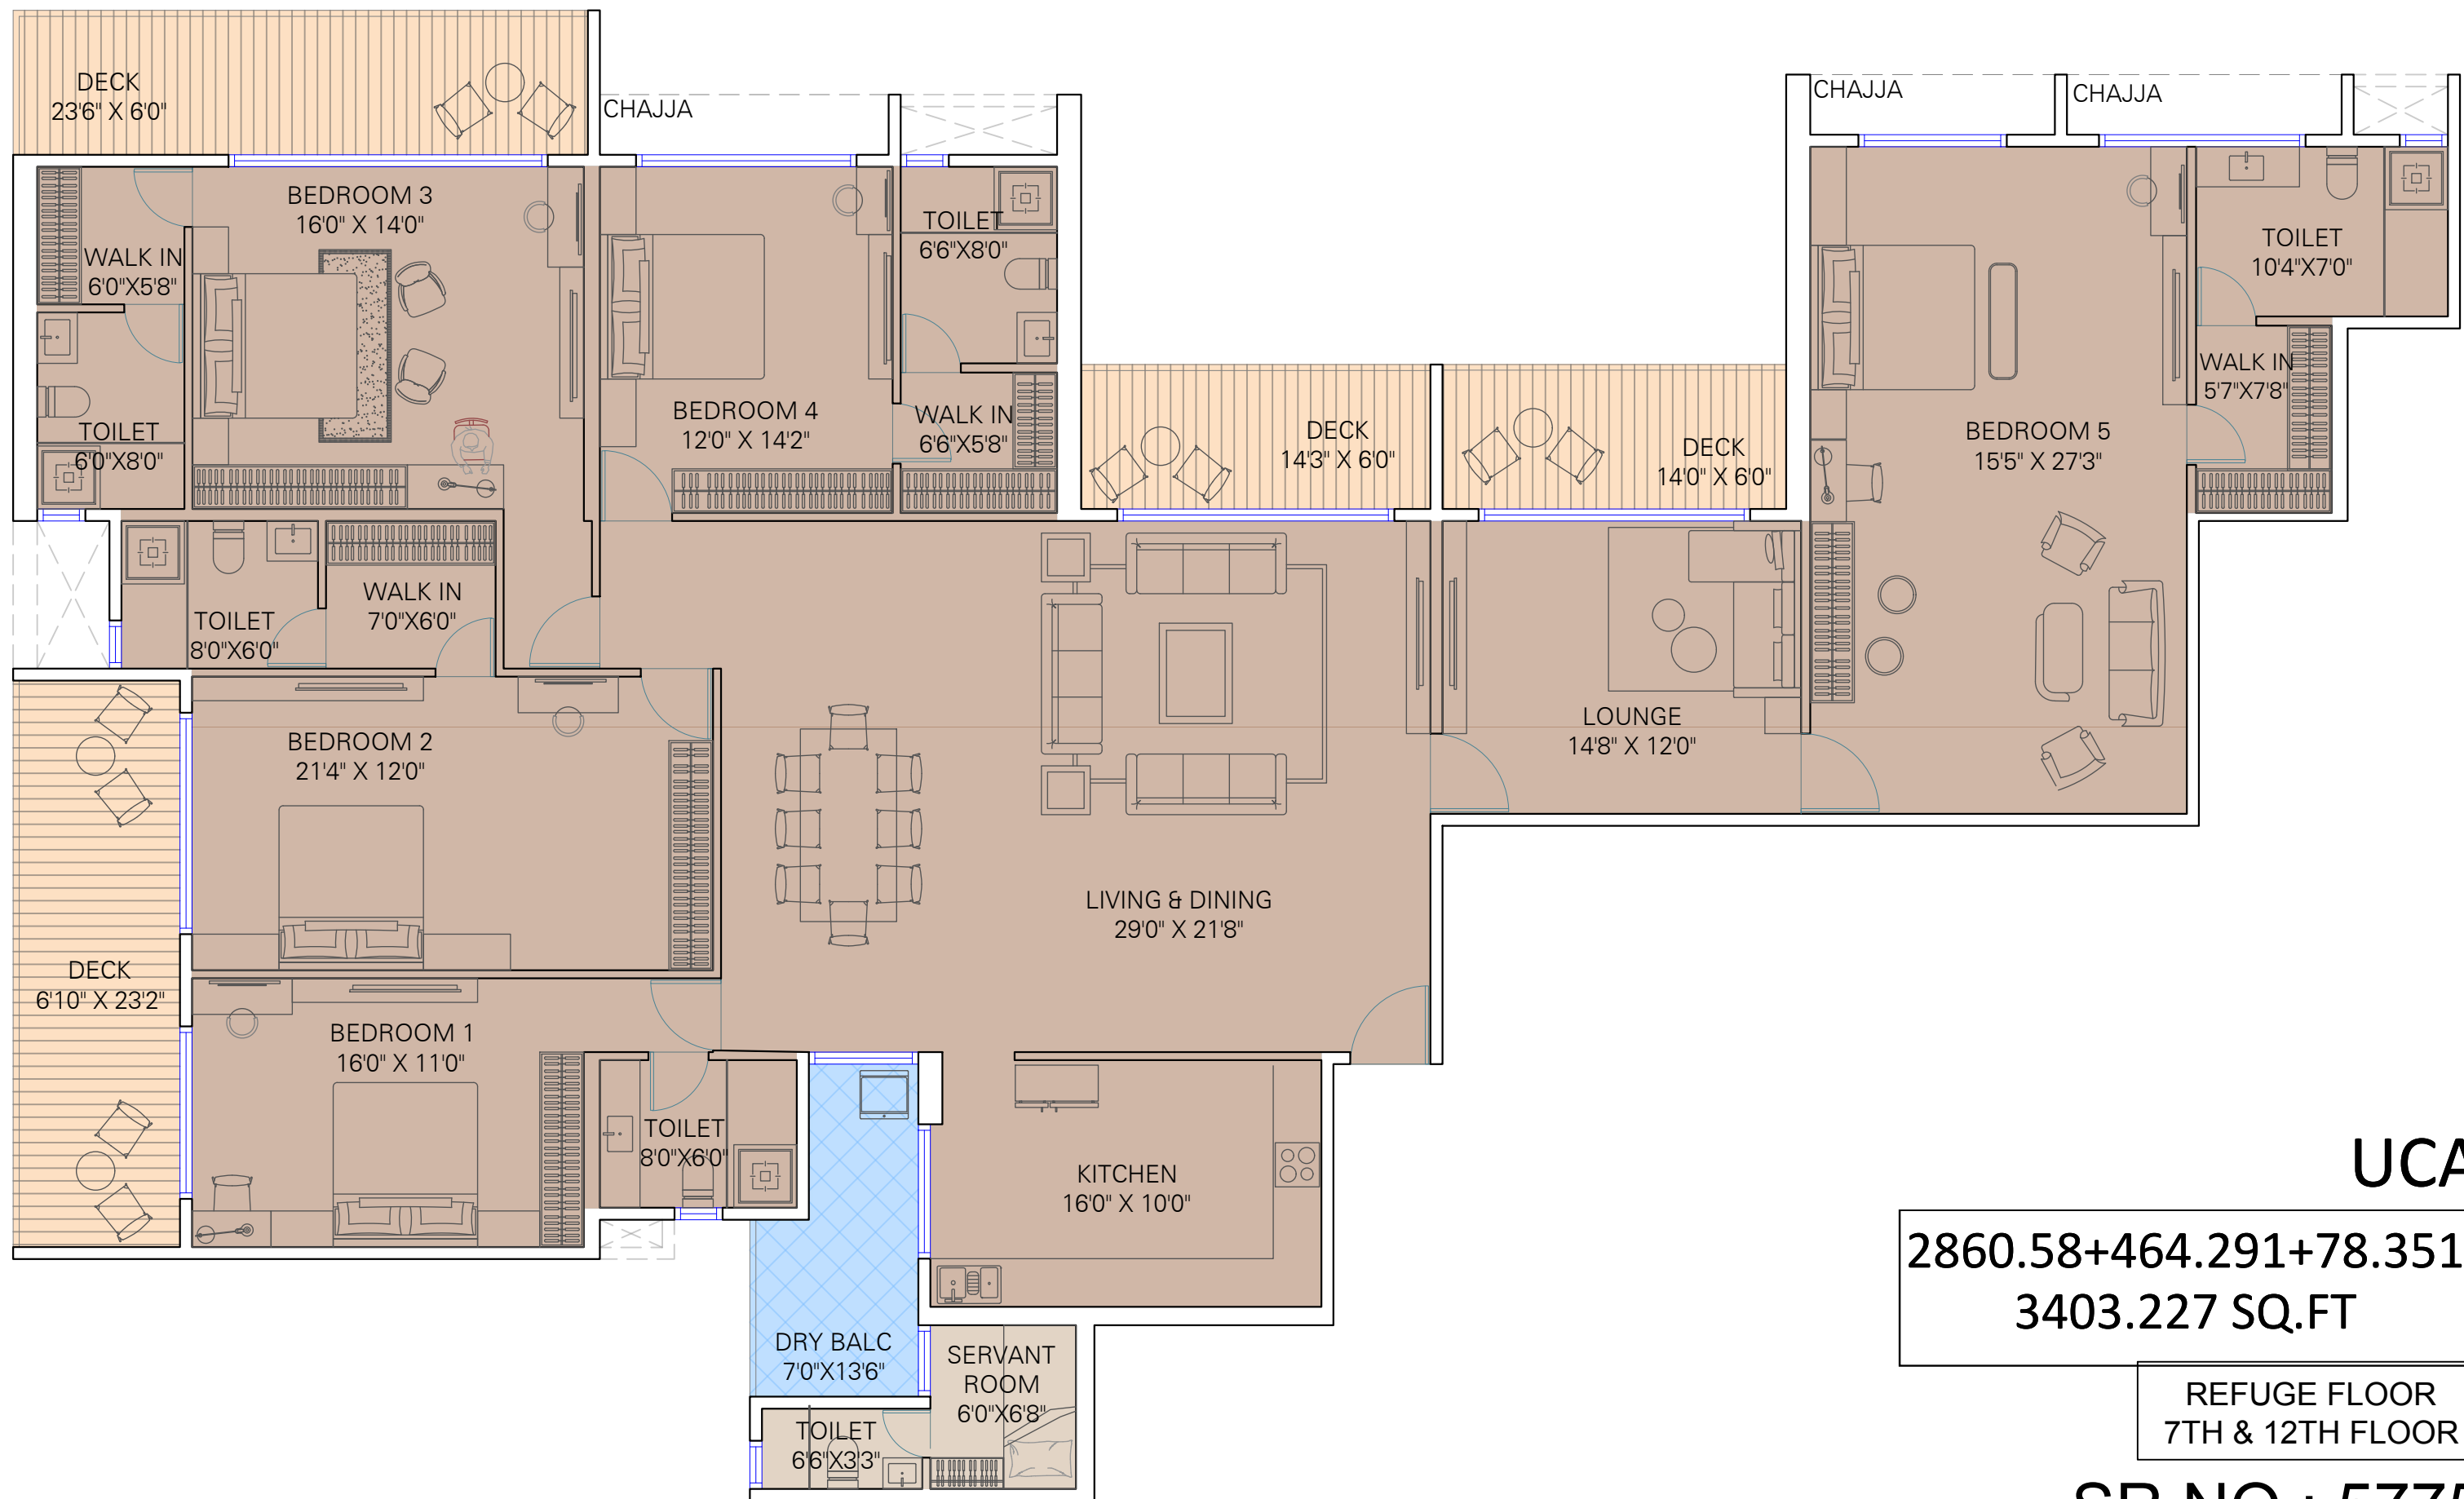


PROPOSED RESIDENTIAL & COMMERCIAL LAYOUT  
PLOT No.- 5, SEC.- 46- A, AT NERUL, NAVI MUMBAI

5 BHK UNIT PLAN  
WING : A REFUGE FLOOR PLAN [ 7TH & 12TH FLOOR ]



**DIMENSIONS**  
ARCHITECTS PVT. LTD.

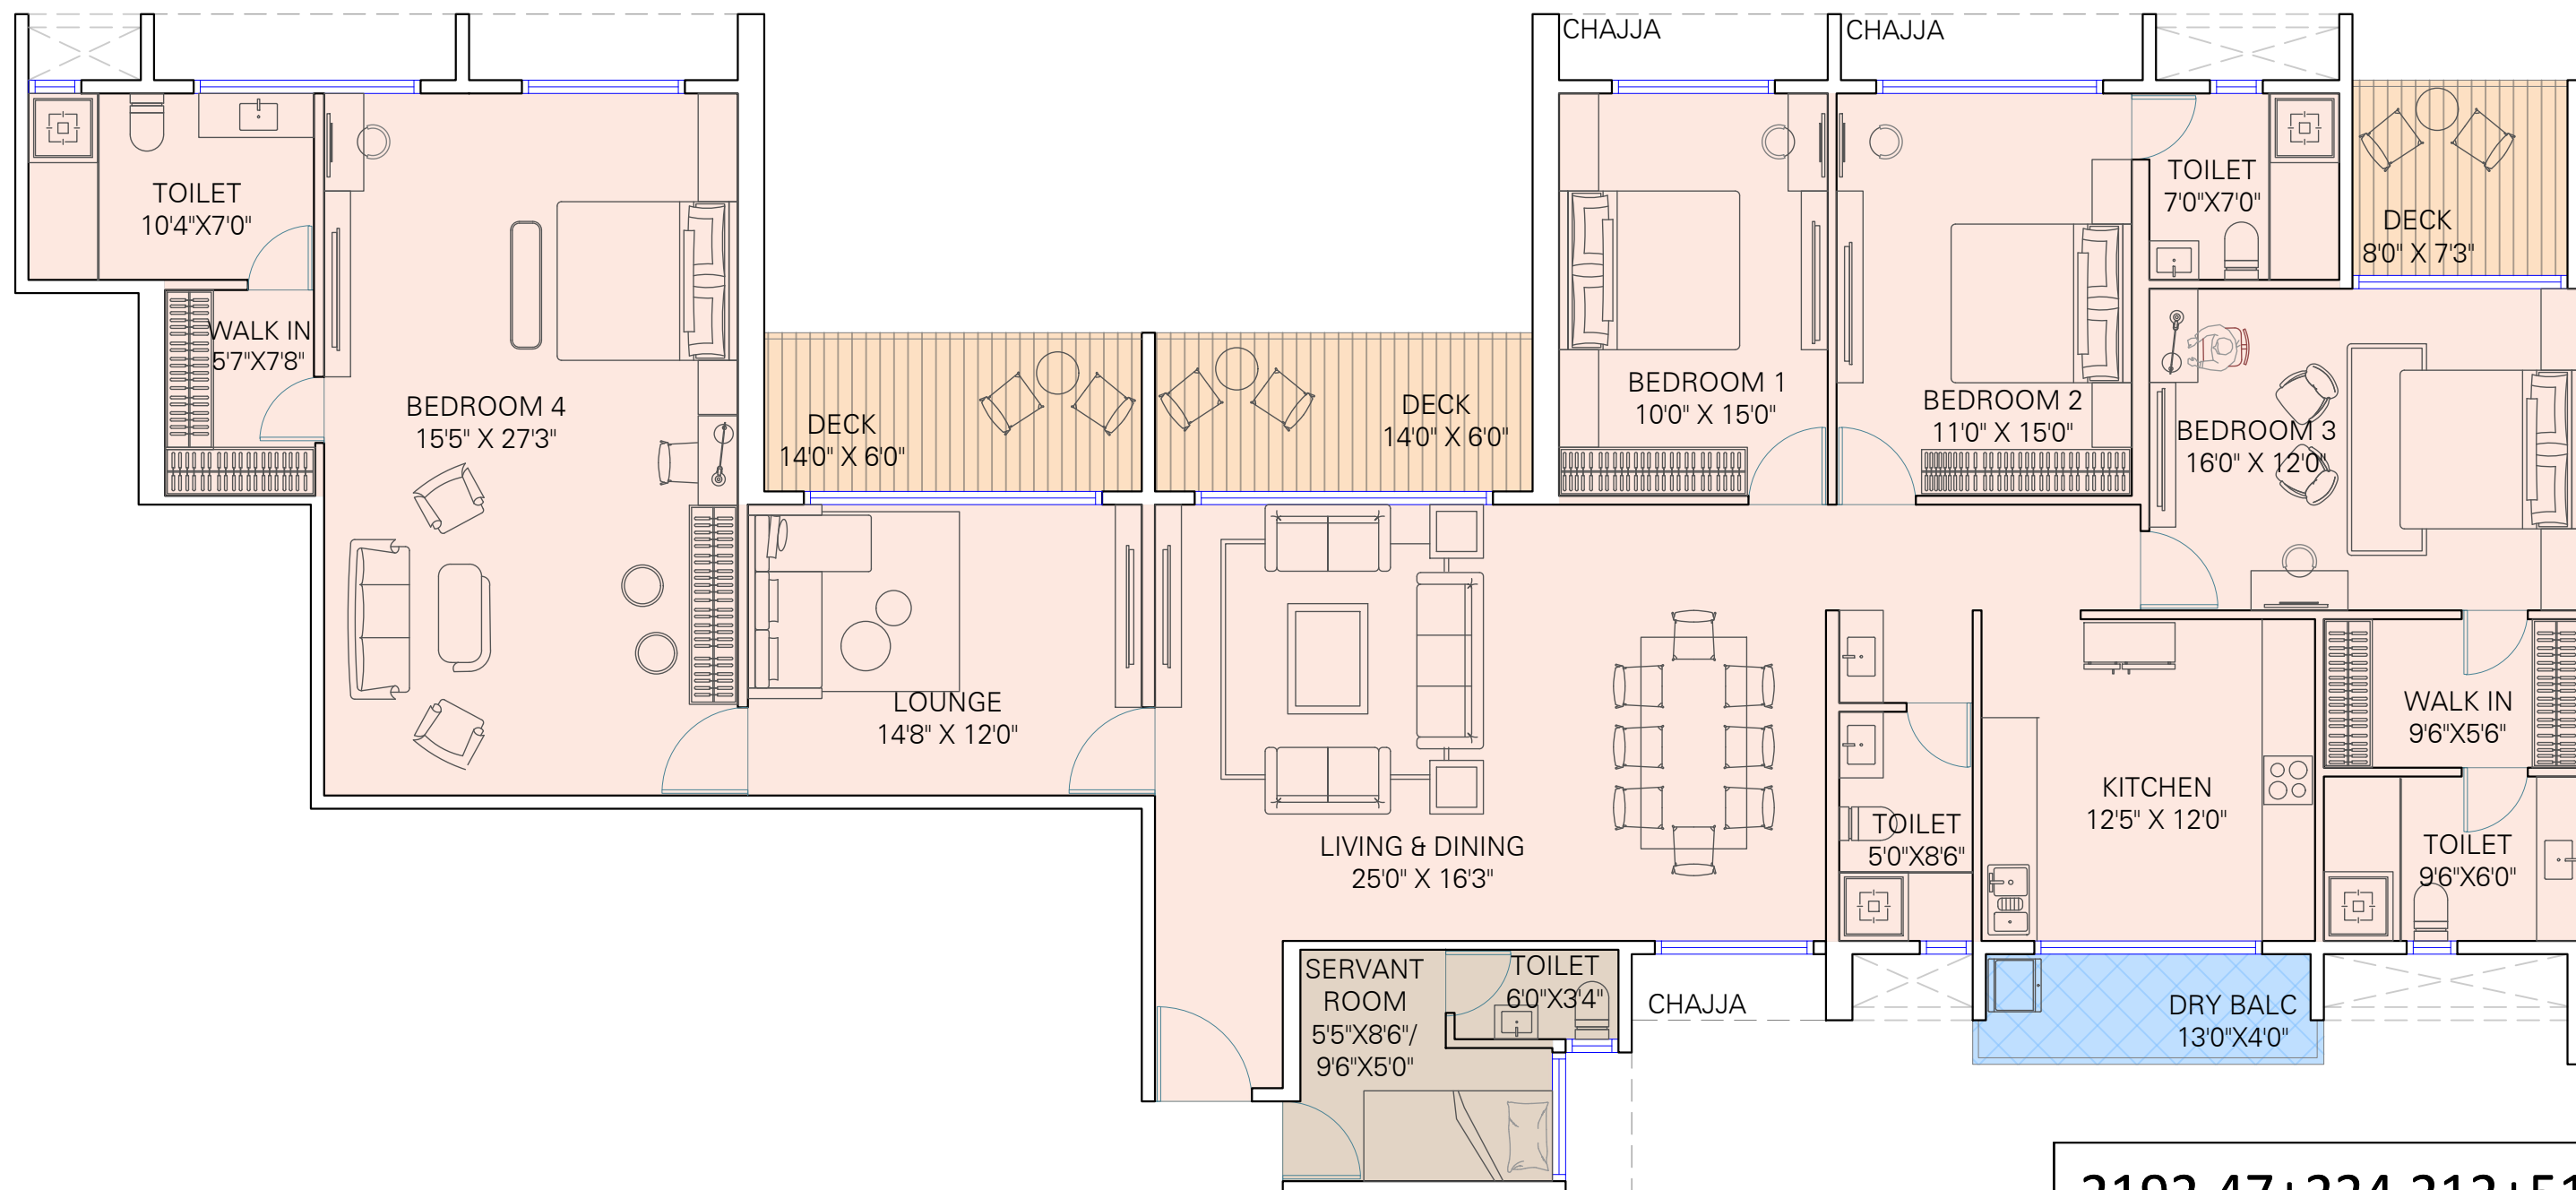


2192.47+224.212+51.19  
2467.884 SQ.FT

UCA

REFUGE FLOOR  
7TH & 12TH FLOOR

SR.NO : 4290



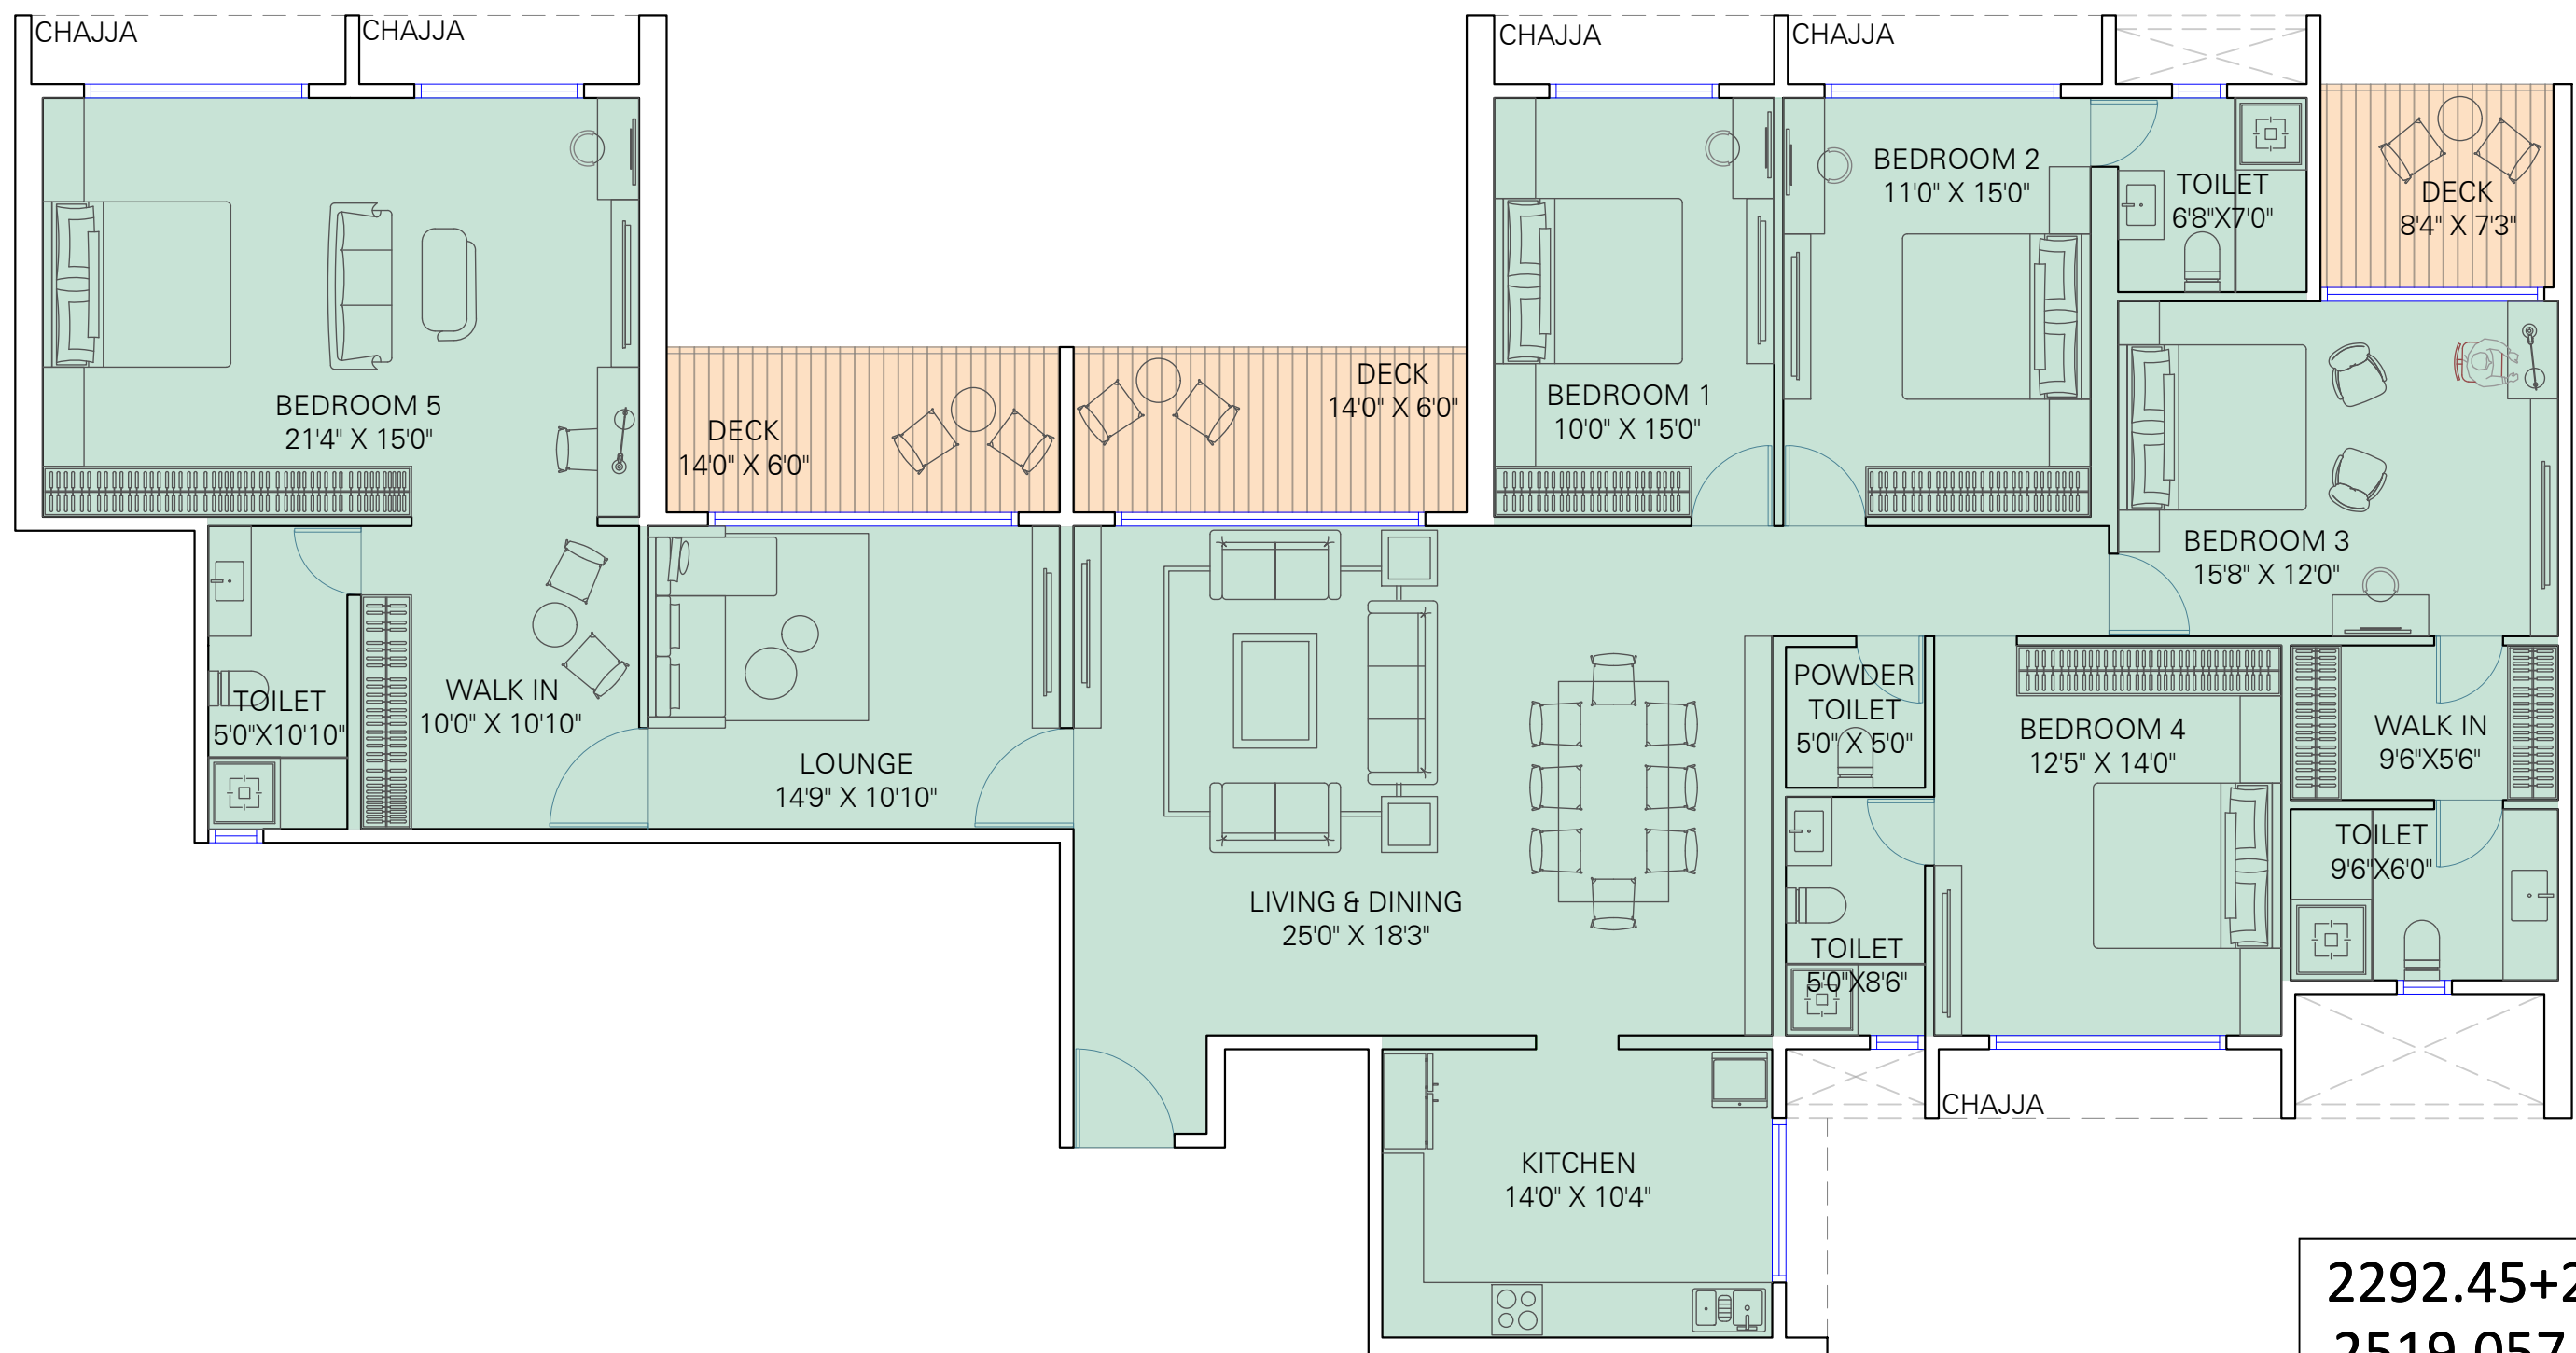

UCA

2292.45+226.60  
2519.057 SQ.FT

REFUGE FLOOR  
7TH & 12TH FLOOR


SR.NO : 4390

PROPOSED RESIDENTIAL & COMMERCIAL LAYOUT  
PLOT No.- 5, SEC.- 46- A, AT NERUL, NAVI MUMBAI

5 BHK UNIT PLAN  
WING : C REFUGE FLOOR PLAN [ 7TH & 12TH FLOOR ]



**DIMENSIONS**  
ARCHITECTS PVT. LTD.

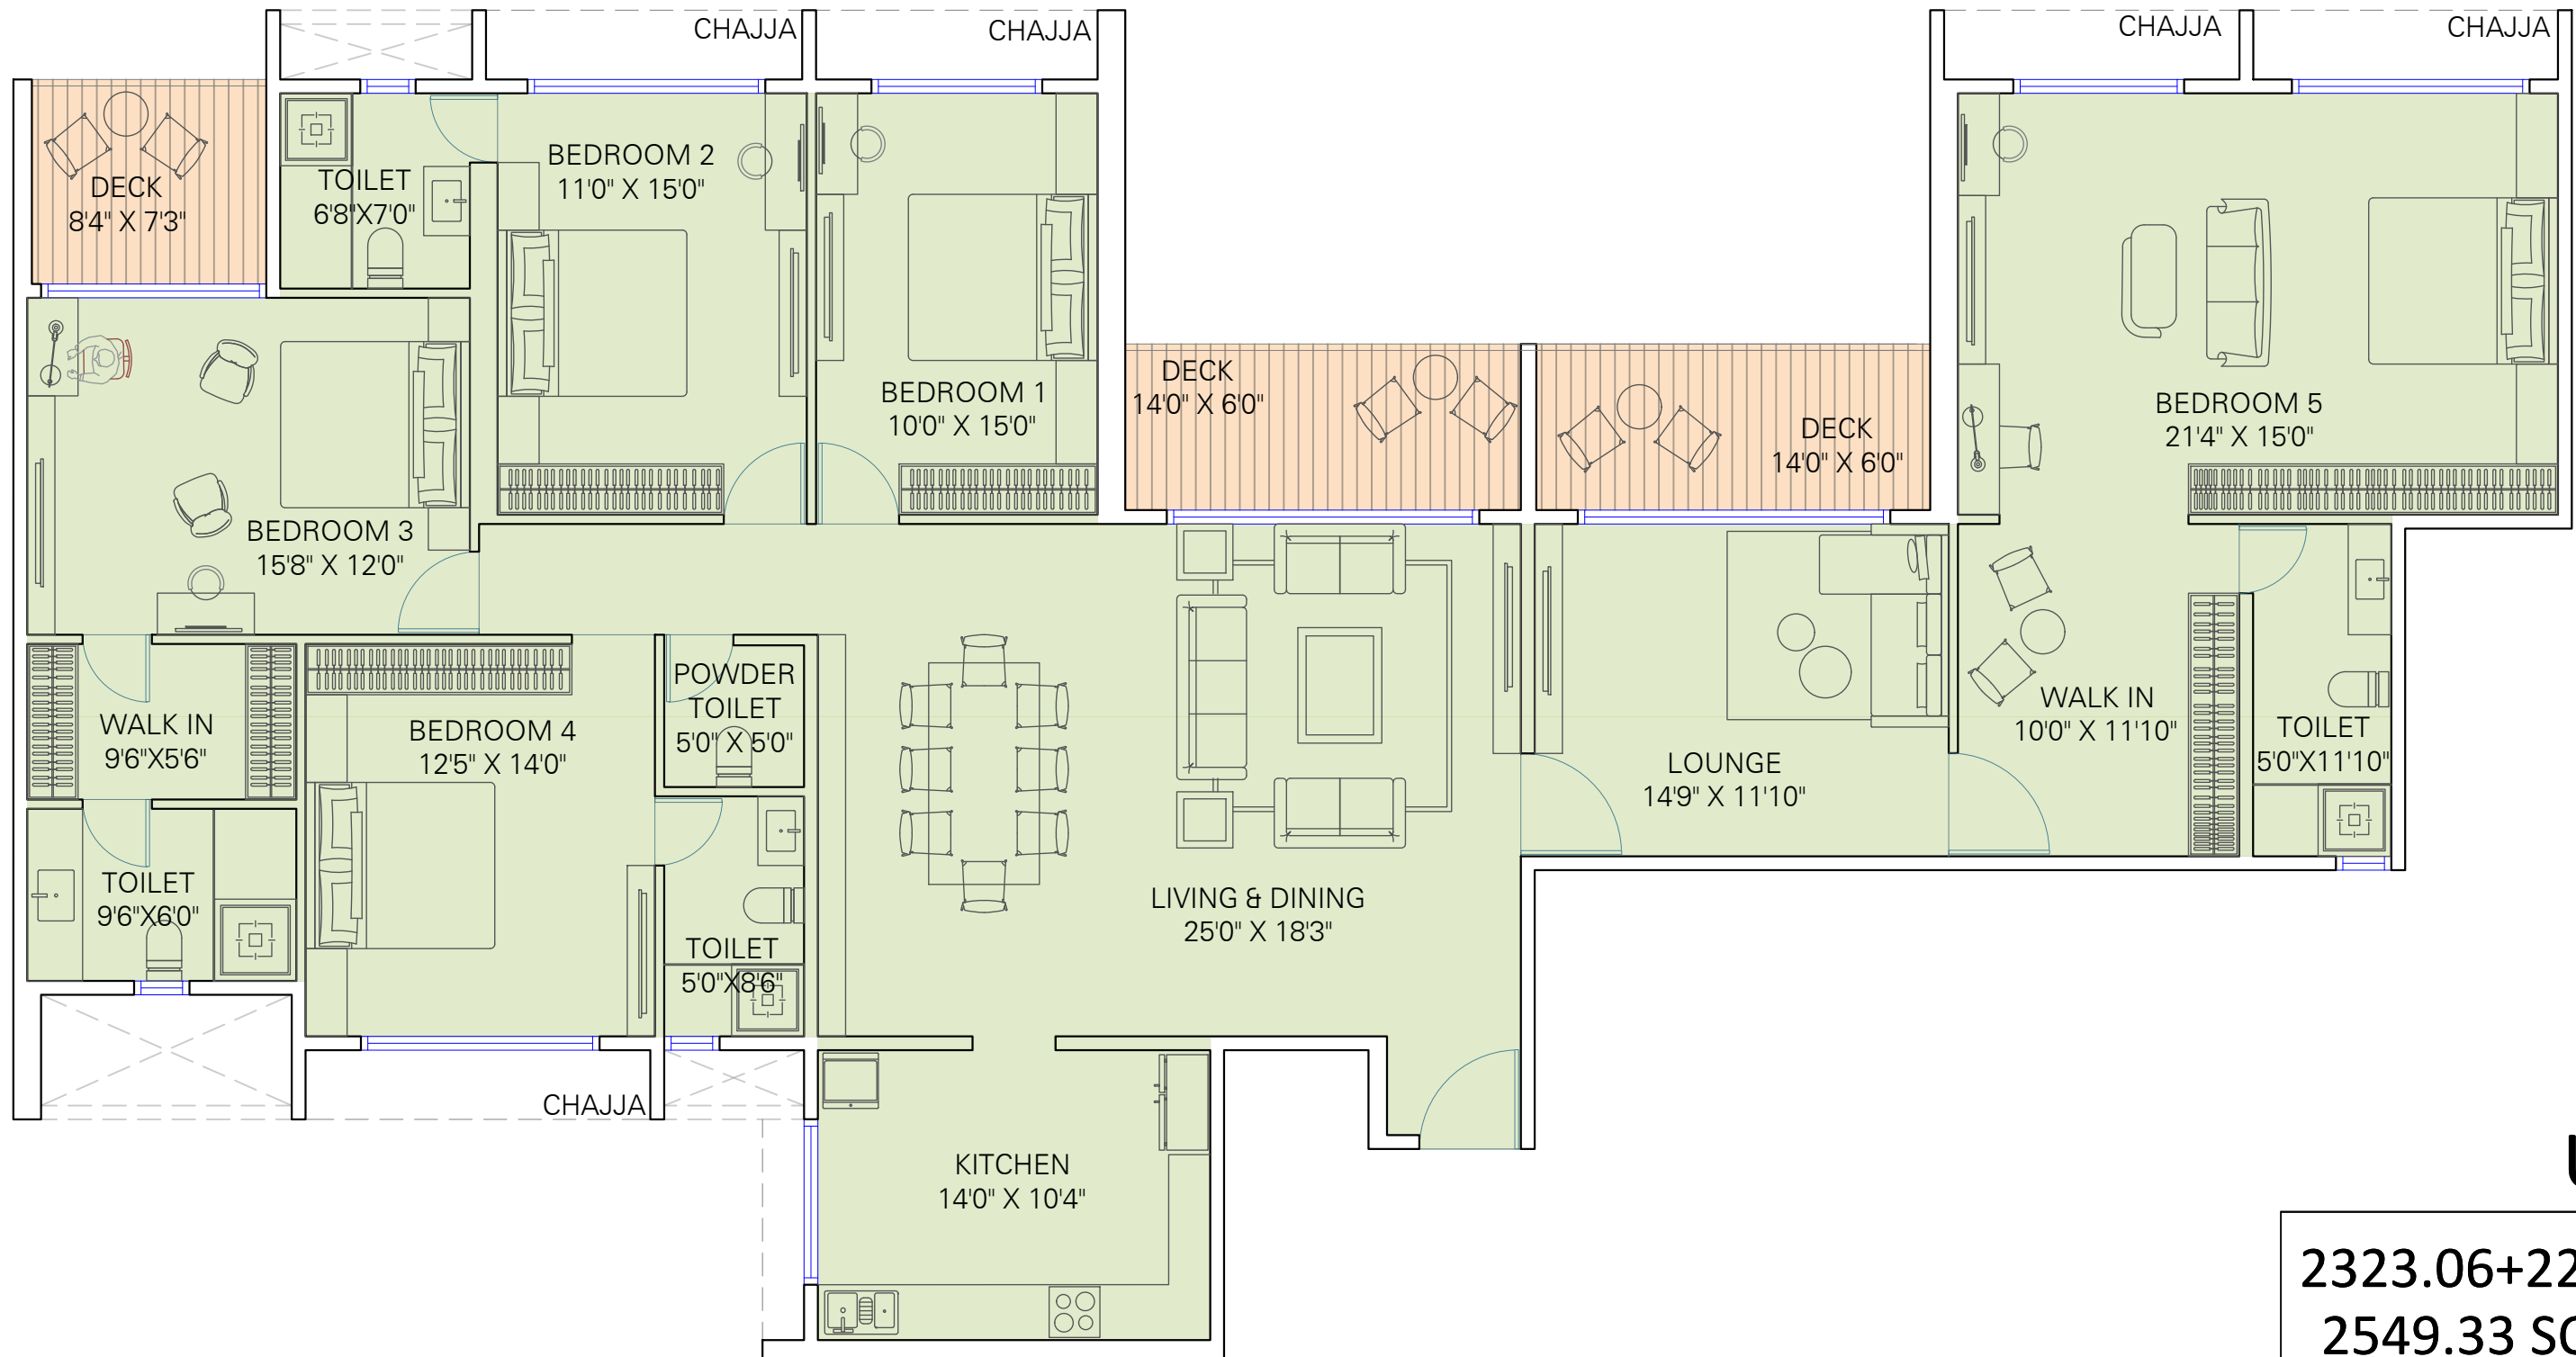

UCA

2323.06+226.26  
2549.33 SQ.FT

REFUGE FLOOR  
7TH & 12TH FLOOR


SR.NO : 4440

PROPOSED RESIDENTIAL & COMMERCIAL LAYOUT  
PLOT No.- 5, SEC.- 46- A, AT NERUL, NAVI MUMBAI

5 BHK UNIT PLAN  
WING : D REFUGE FLOOR PLAN [ 7TH & 12TH FLOOR ]



**DIMENSIONS**  
ARCHITECTS PVT. LTD.

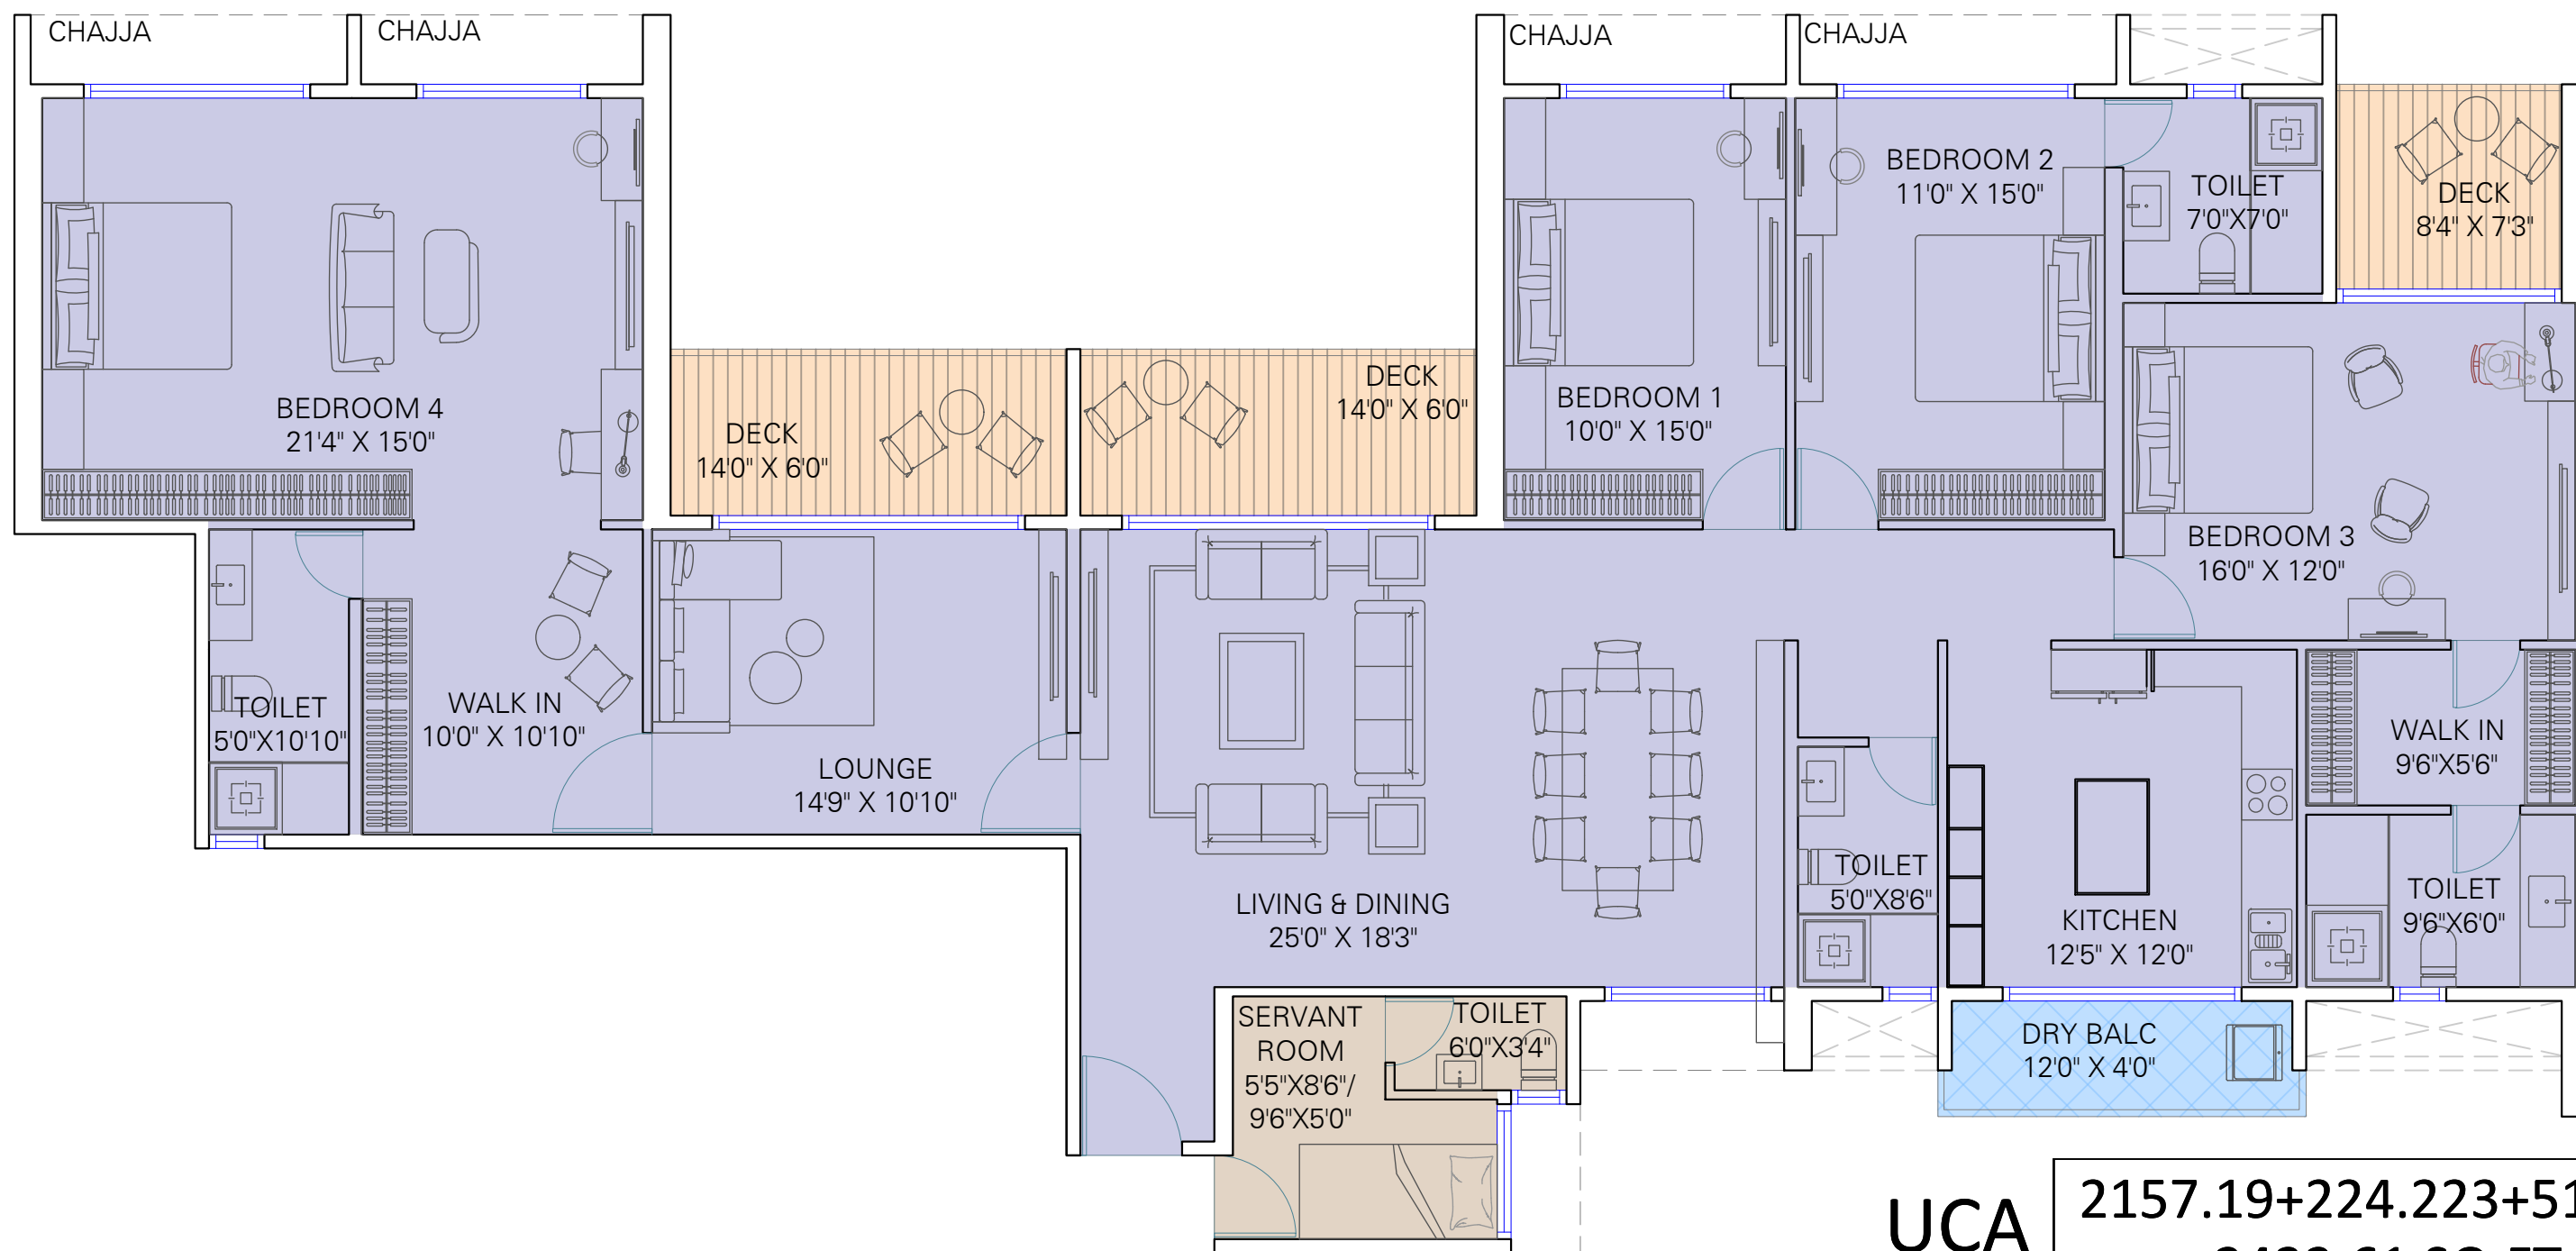

UCA

2157.19+224.223+51.193  
2432.61 SQ.FT

REFUGE FLOOR  
7TH & 12TH FLOOR

SR.NO : 4215

PROPOSED RESIDENTIAL & COMMERCIAL LAYOUT  
PLOT No.- 5, SEC.- 46- A, AT NERUL, NAVI MUMBAI

4 BHK UNIT PLAN  
WING : E REFUGE FLOOR PLAN [ 7TH & 12TH FLOOR ]




**DIMENSIONS**  
ARCHITECTS PVT. LTD.

REFUGE FLOOR  
7TH & 12TH FLOOR

SR.NO : 1900

999.72+49.795+33.52  
1083.04 SQ.FT


UCA

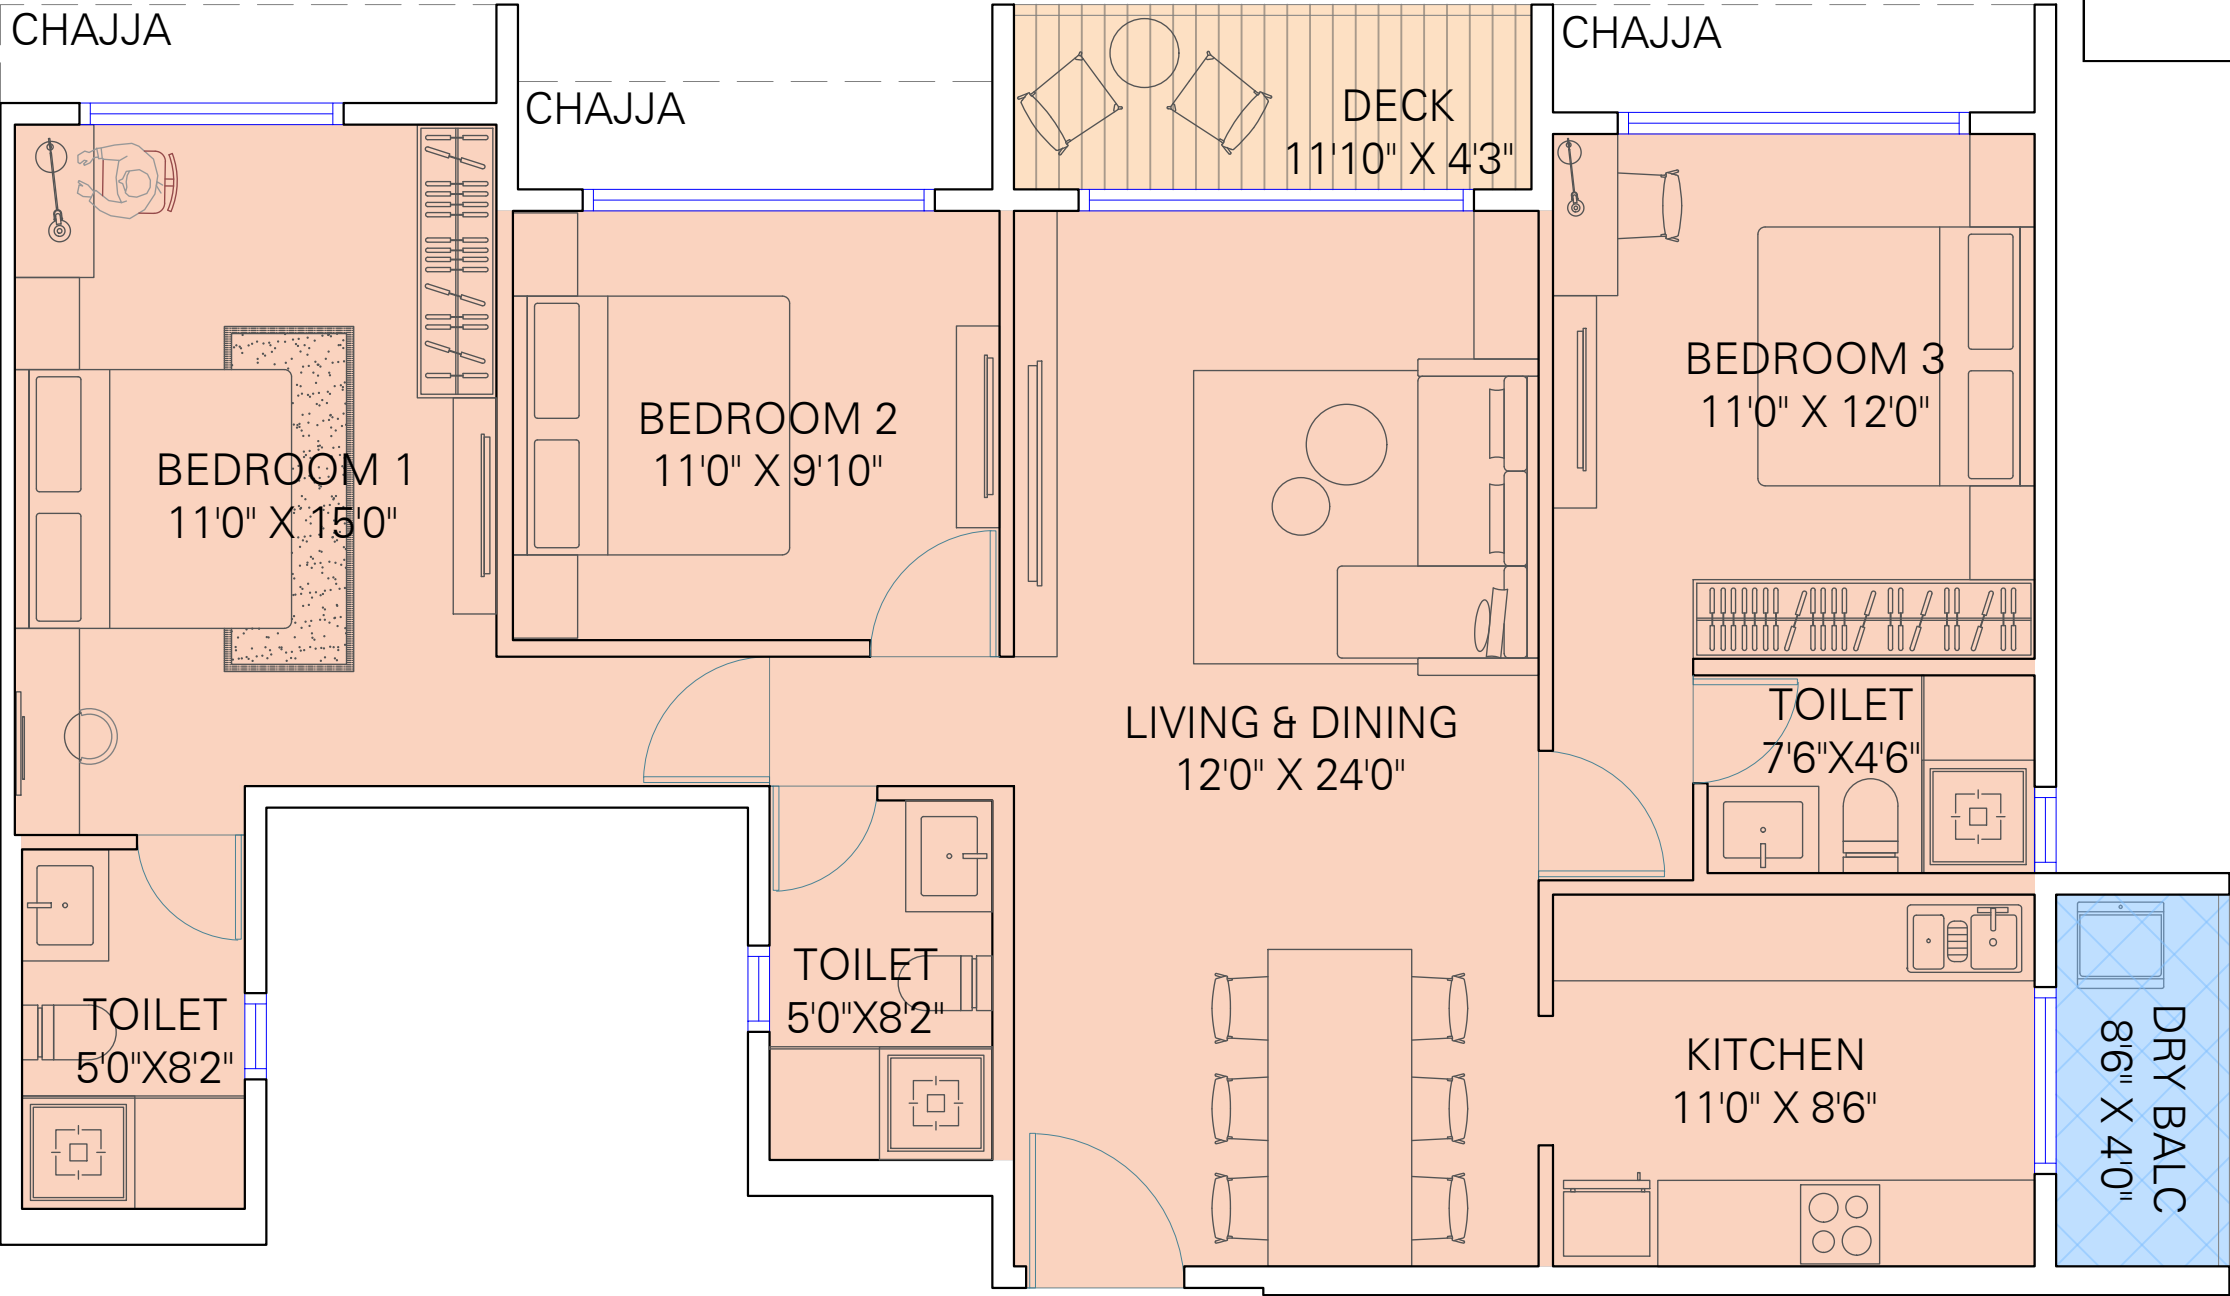

SR.NO : 2485

1353.62+73.10  
1426.73 SQ.FT


UCA

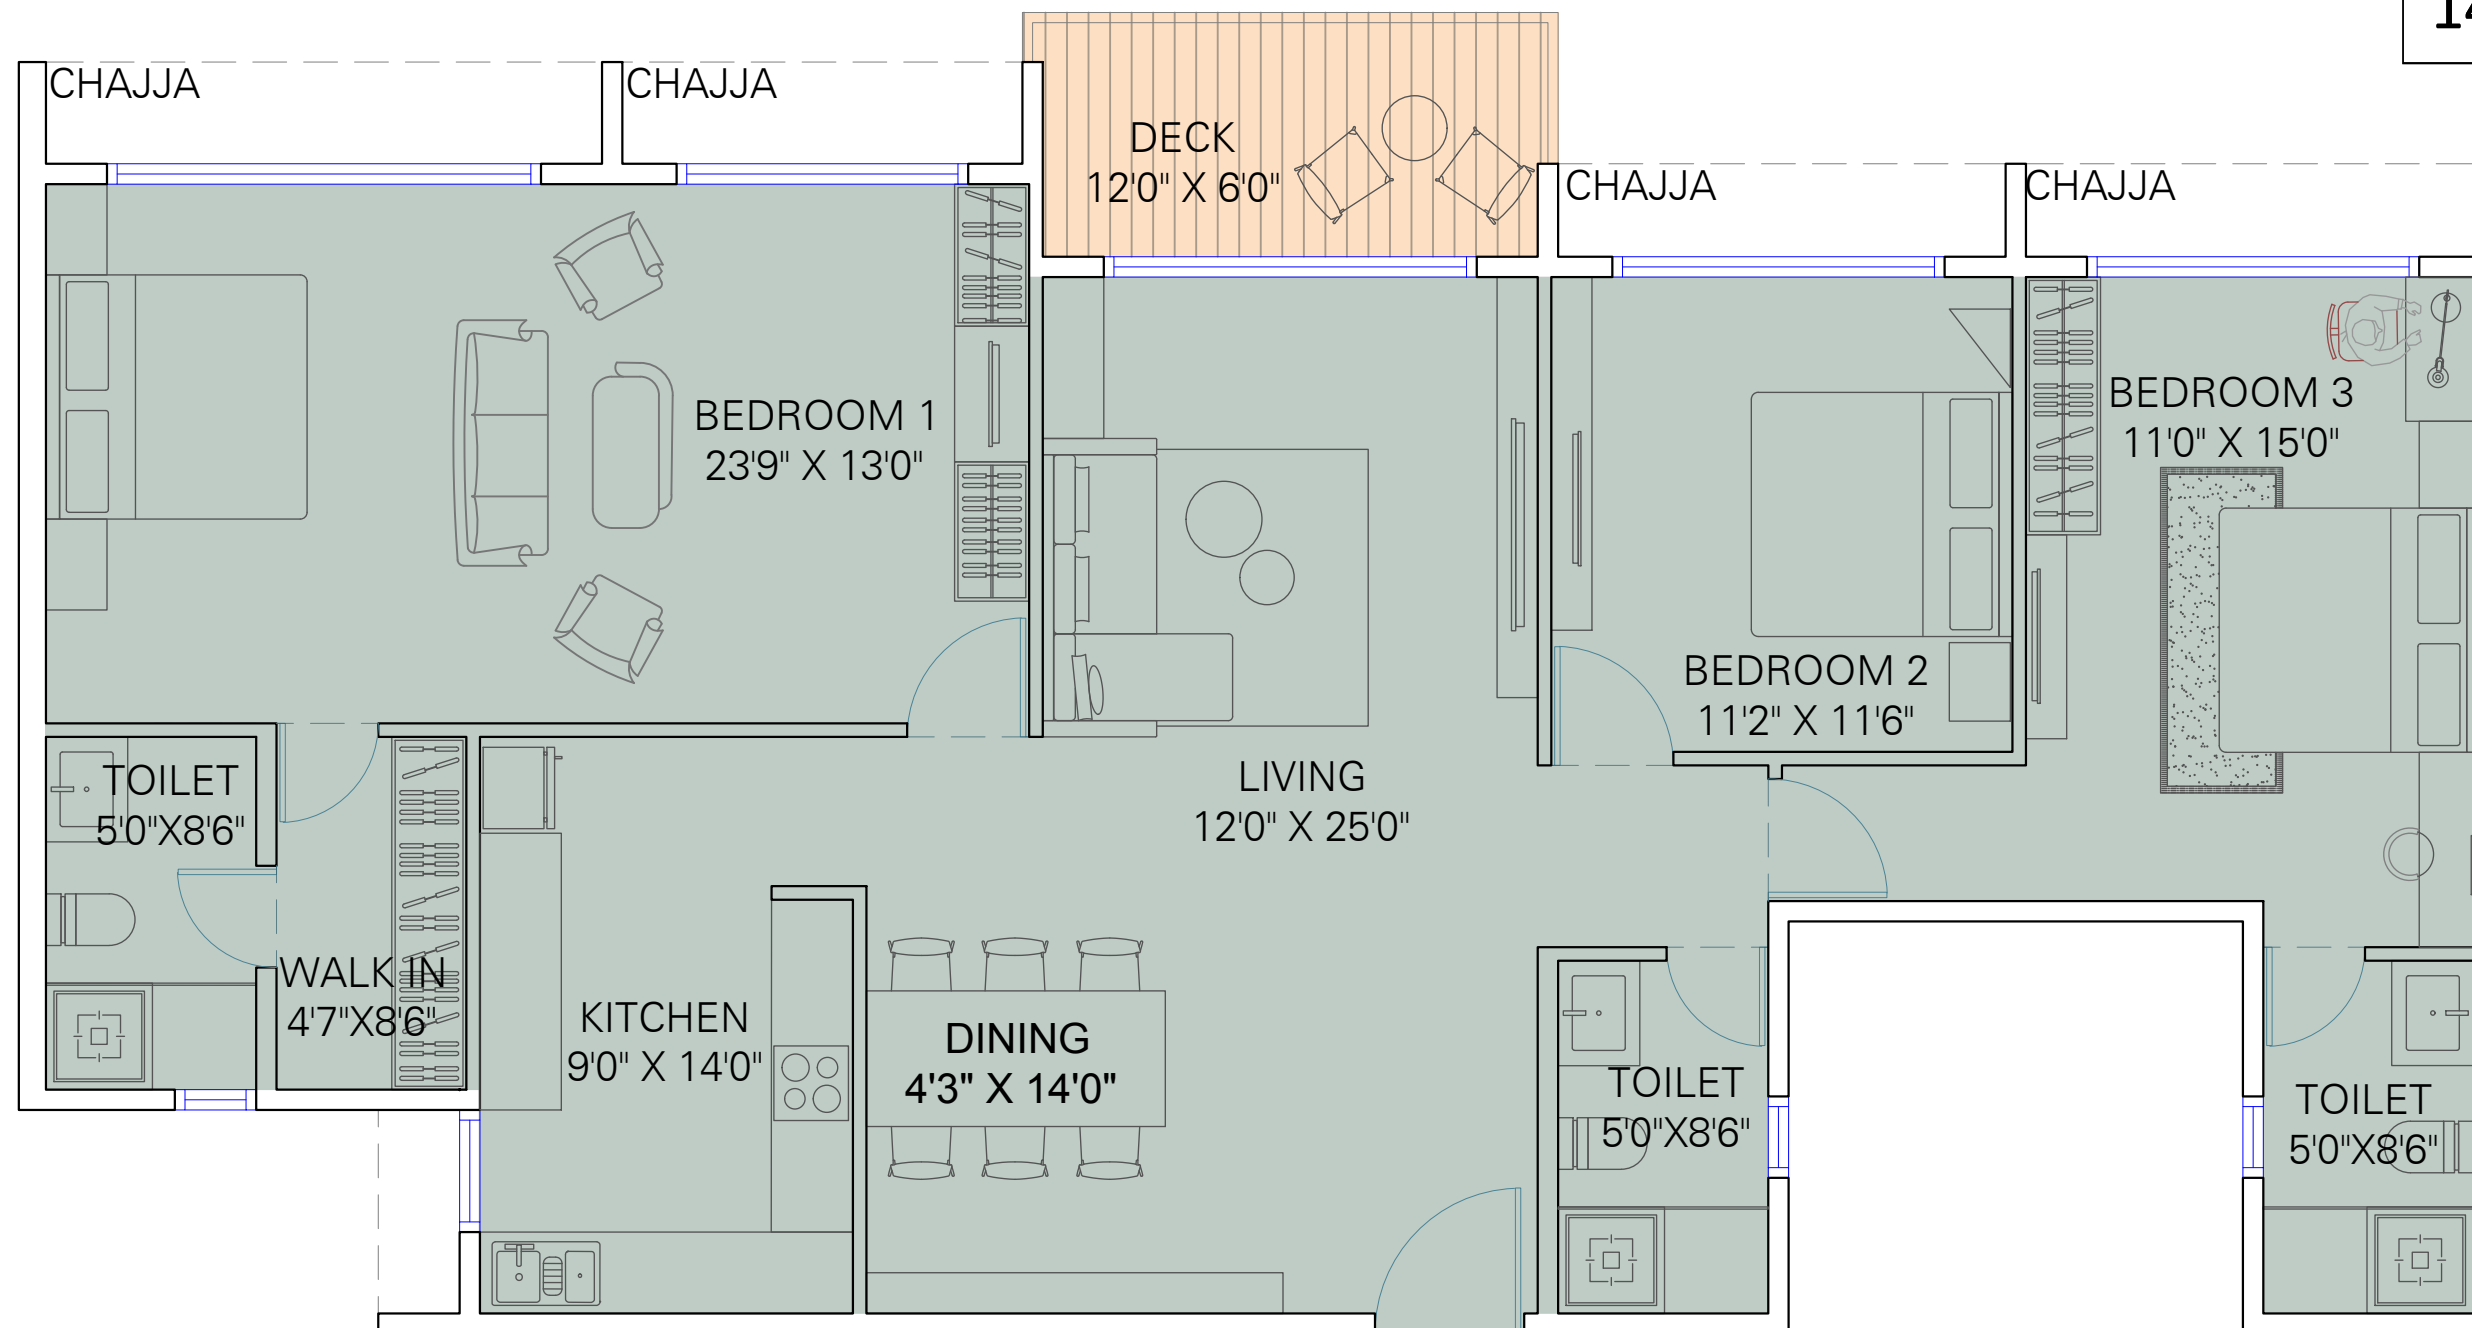

SR.NO : 1855

989.13+81.37  
1070.50 SQ.FT


UCA

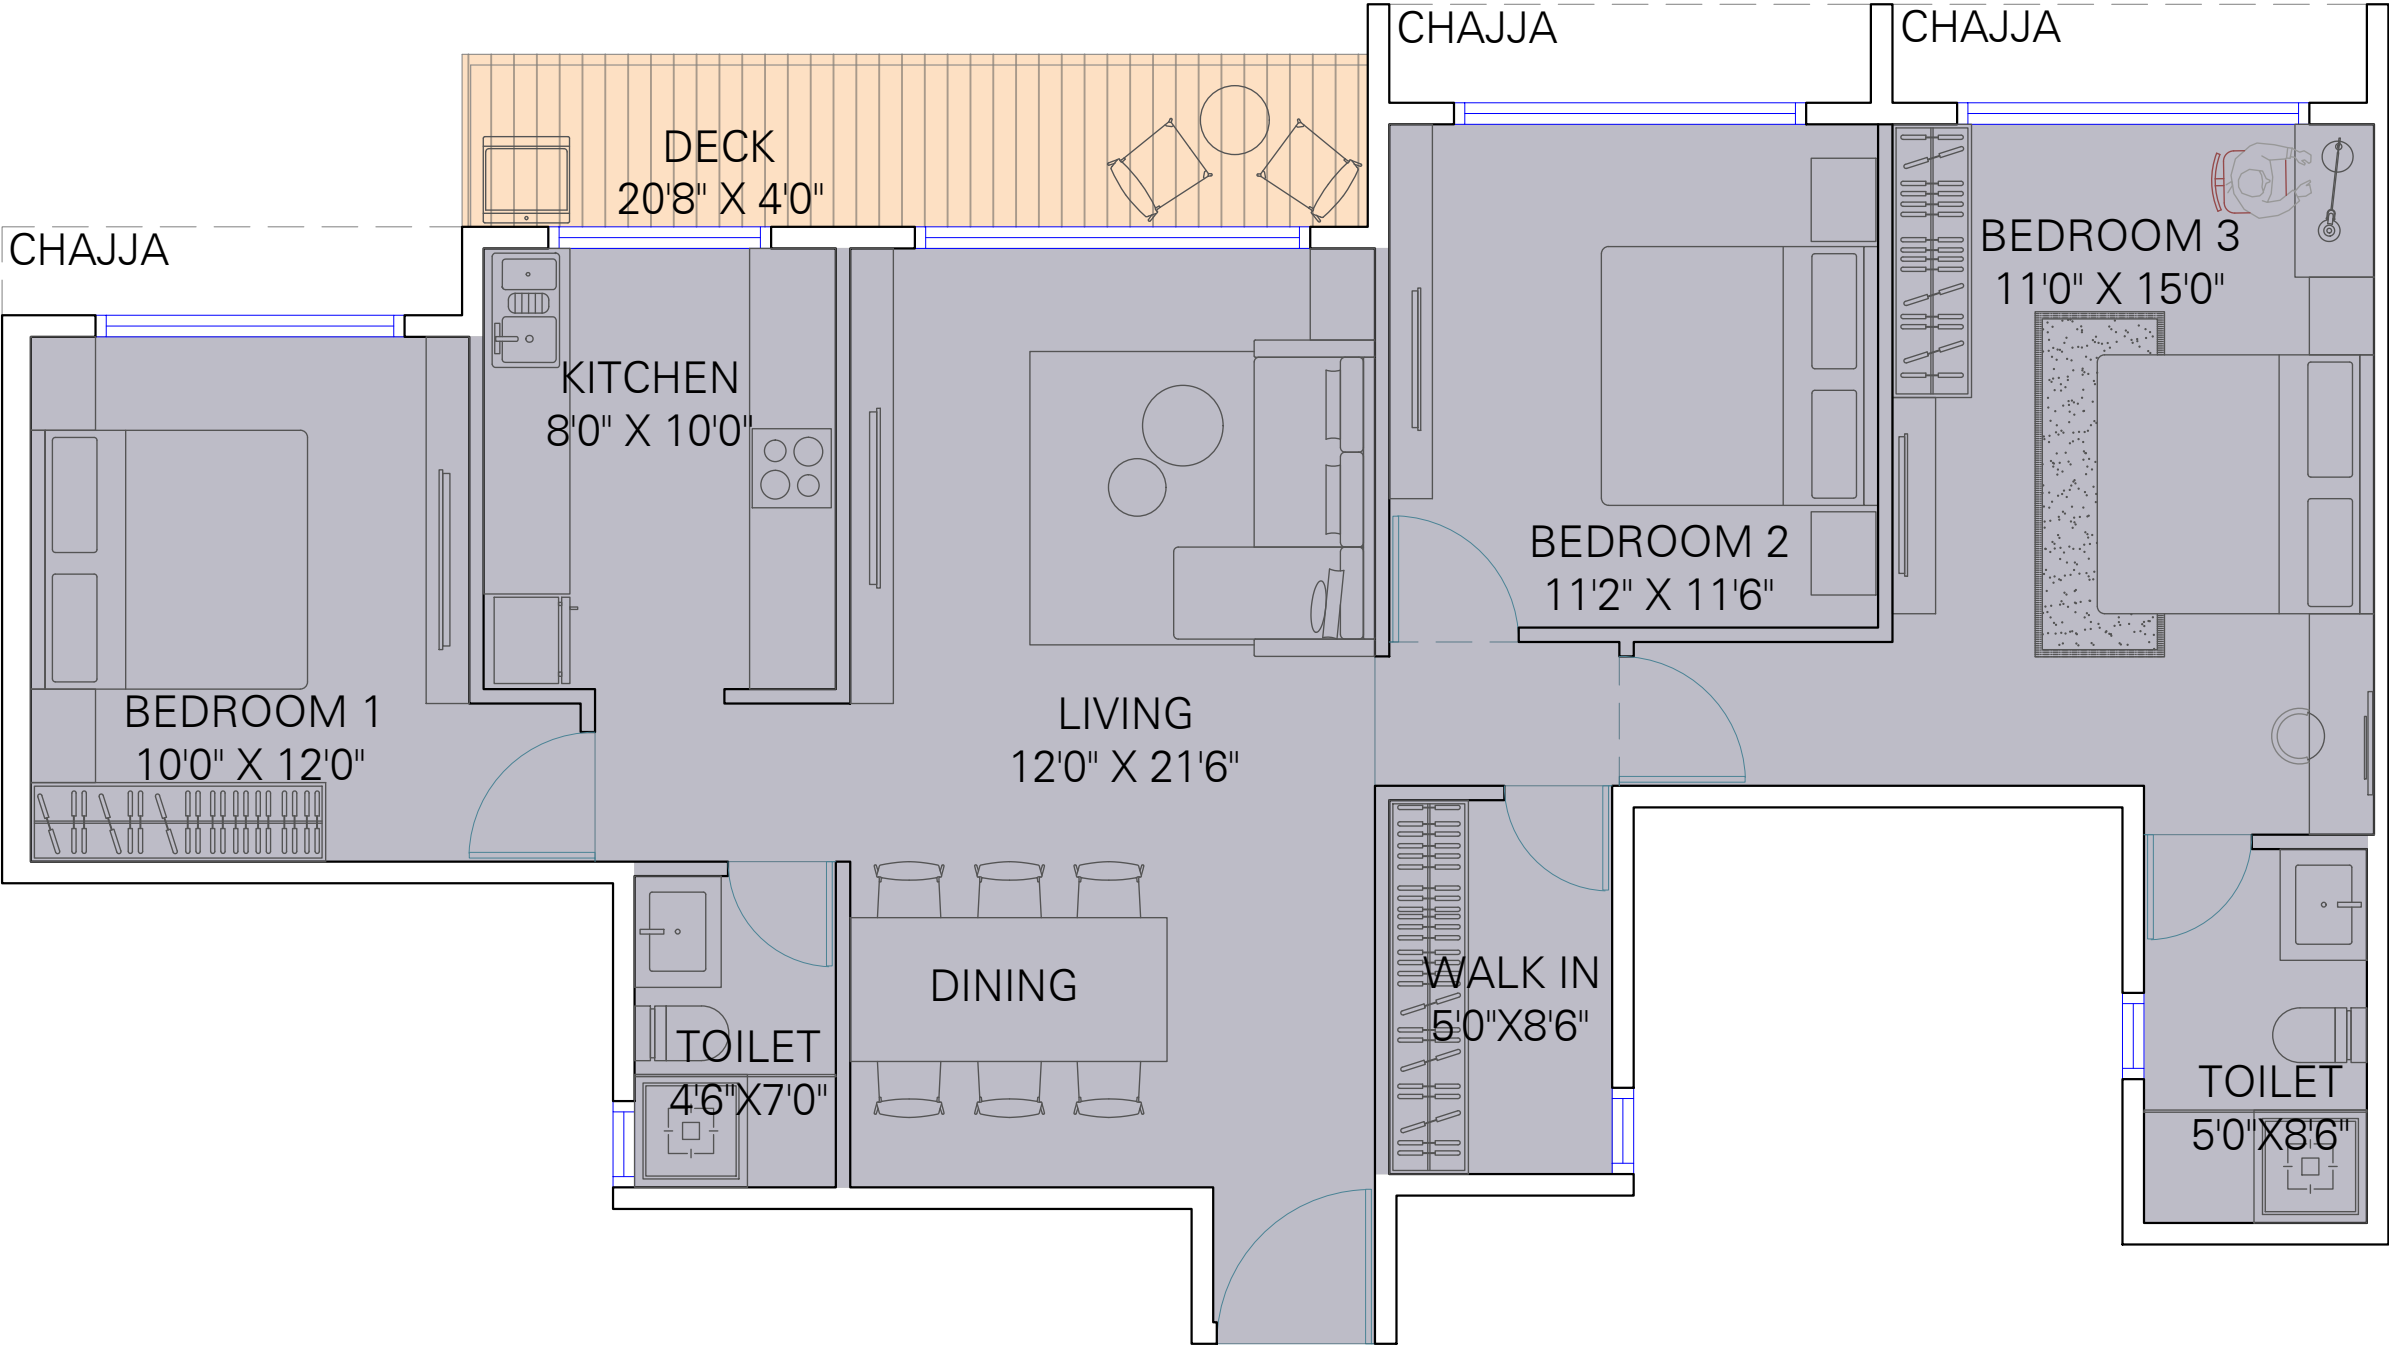

SR.NO : 2900

1,487.56+270.30+39.96  
1,797.82 SQ.FT

UCA

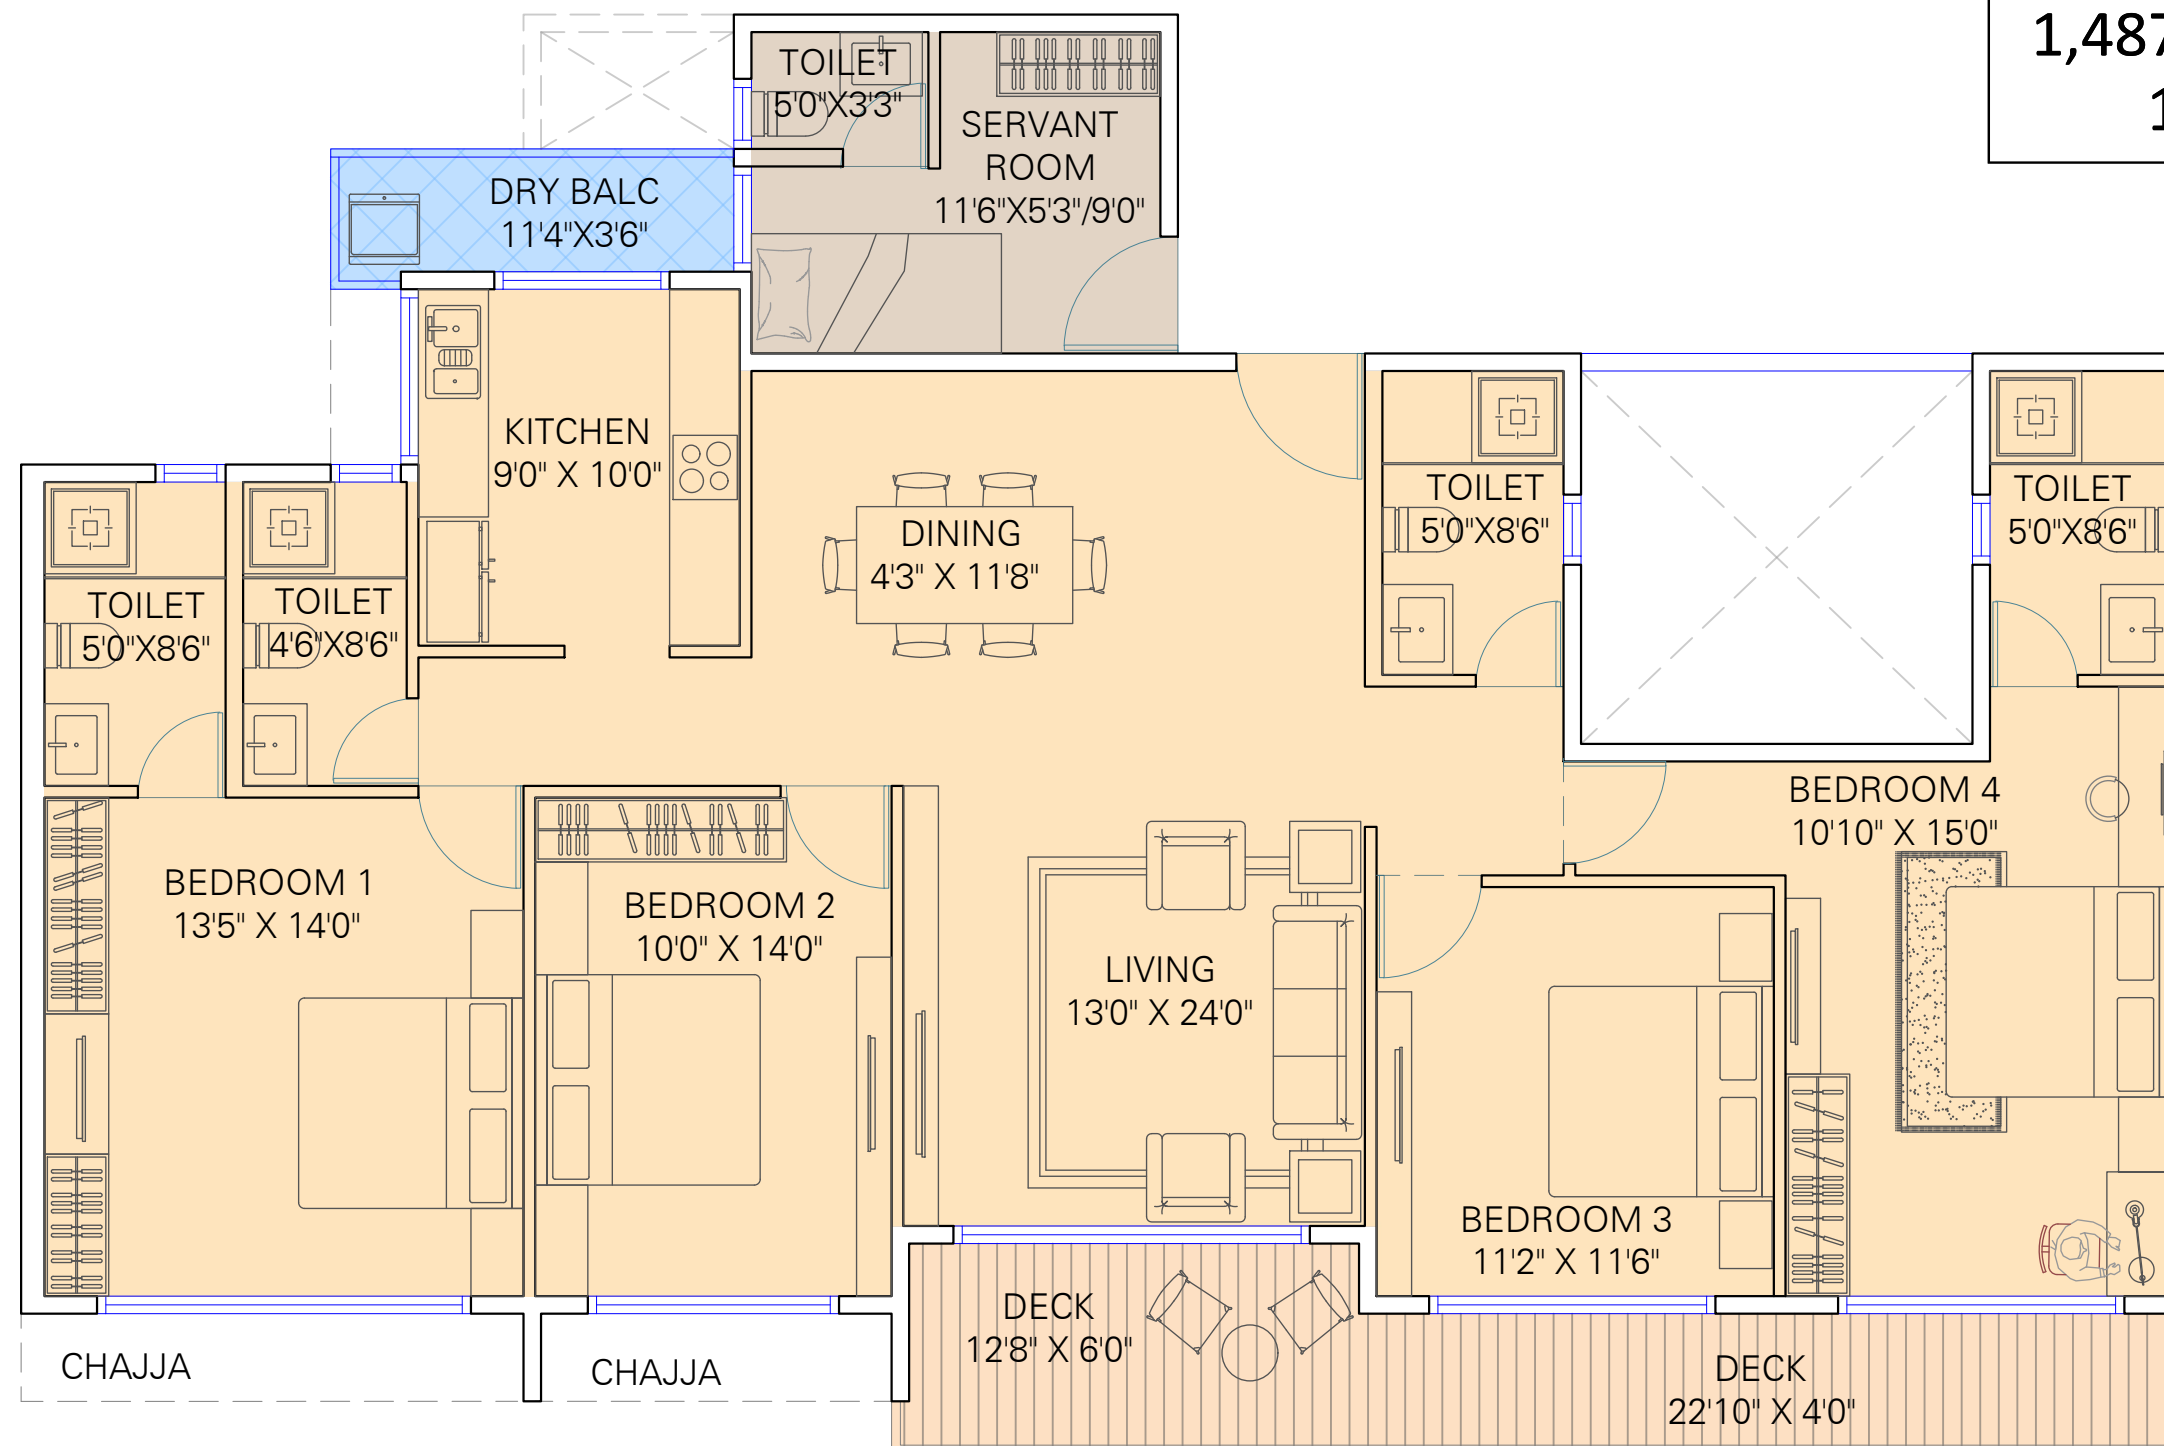


2ND TO 6TH, 8TH TO 11TH  
& 13TH TO 14TH FLOOR

SR.NO : 4370


2141.927 + 377.459 + 75.183  
2594.569

UCA

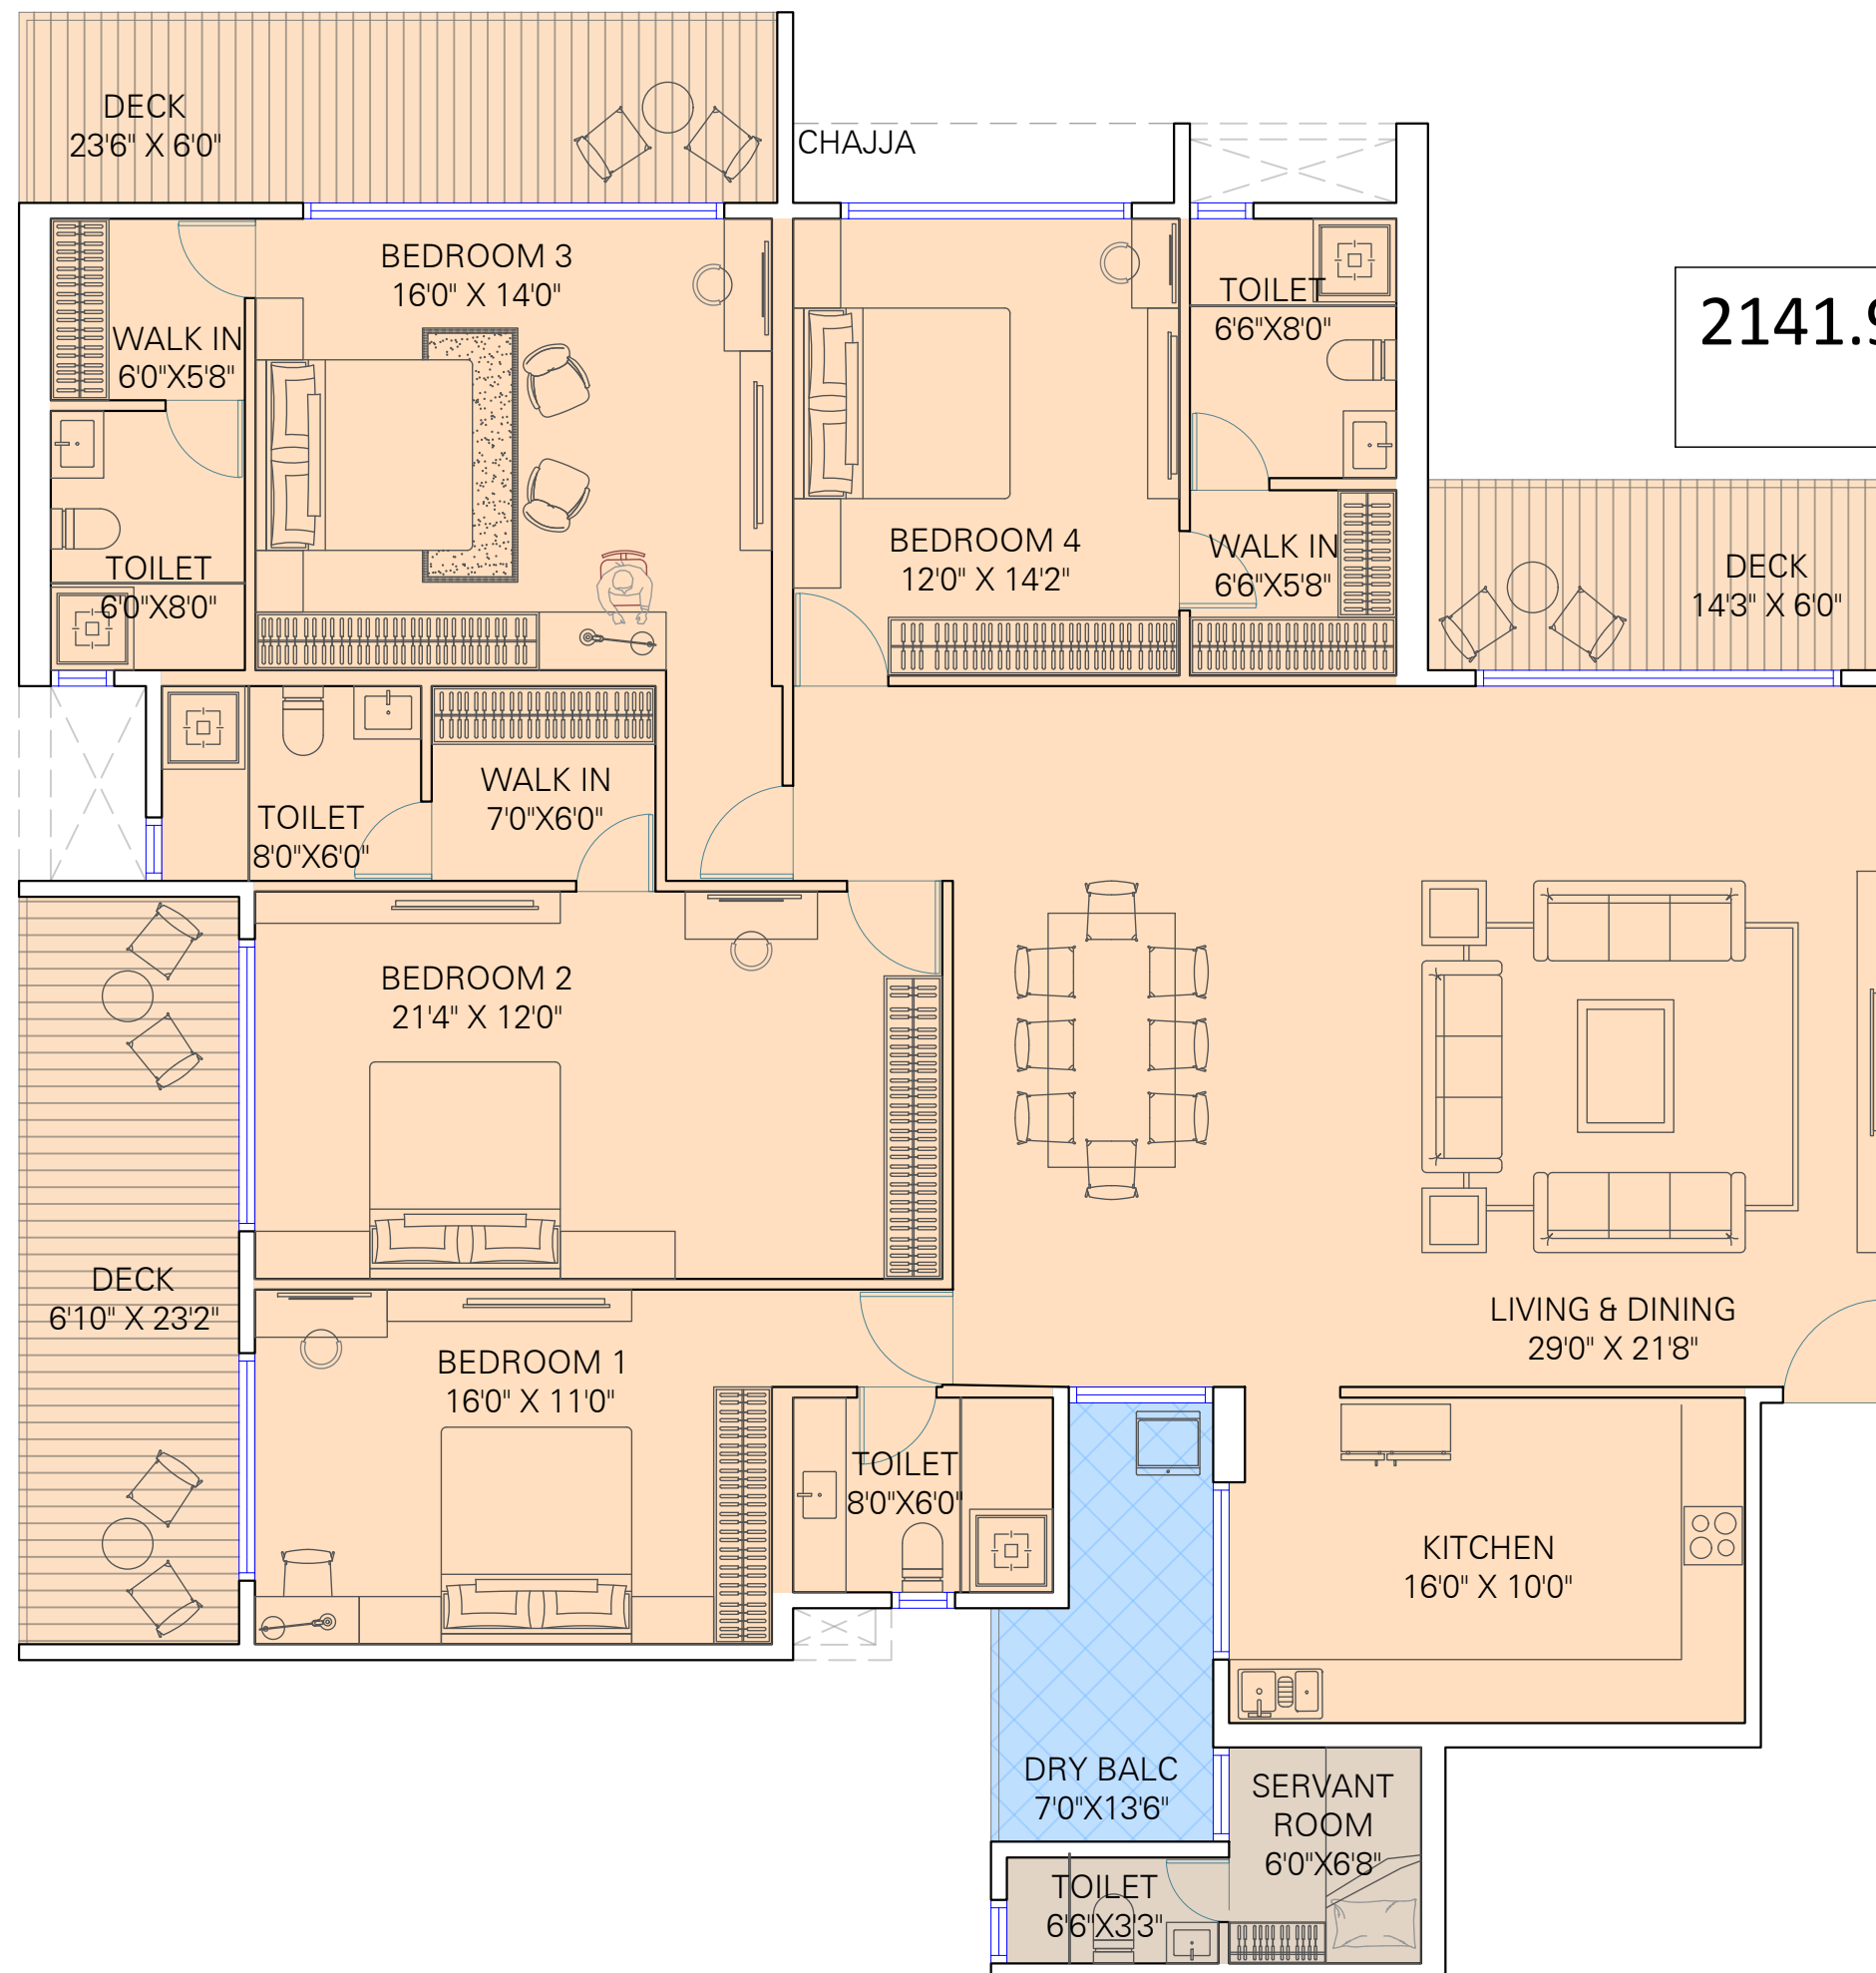

PROPOSED RESIDENTIAL & COMMERCIAL LAYOUT  
PLOT No.- 5, SEC.- 46- A, AT NERUL, NAVI MUMBAI

4 BHK UNIT PLAN  
WING : A

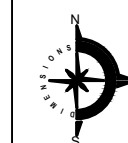


**DIMENSIONS**  
ARCHITECTS PVT. LTD.

2ND TO 6TH, 8TH TO 11TH  
& 13TH TO 15TH FLOOR

SR.NO : 3860

1969.909 + 241.698 + 71.577  
2283.184 SQ.FT

UCA

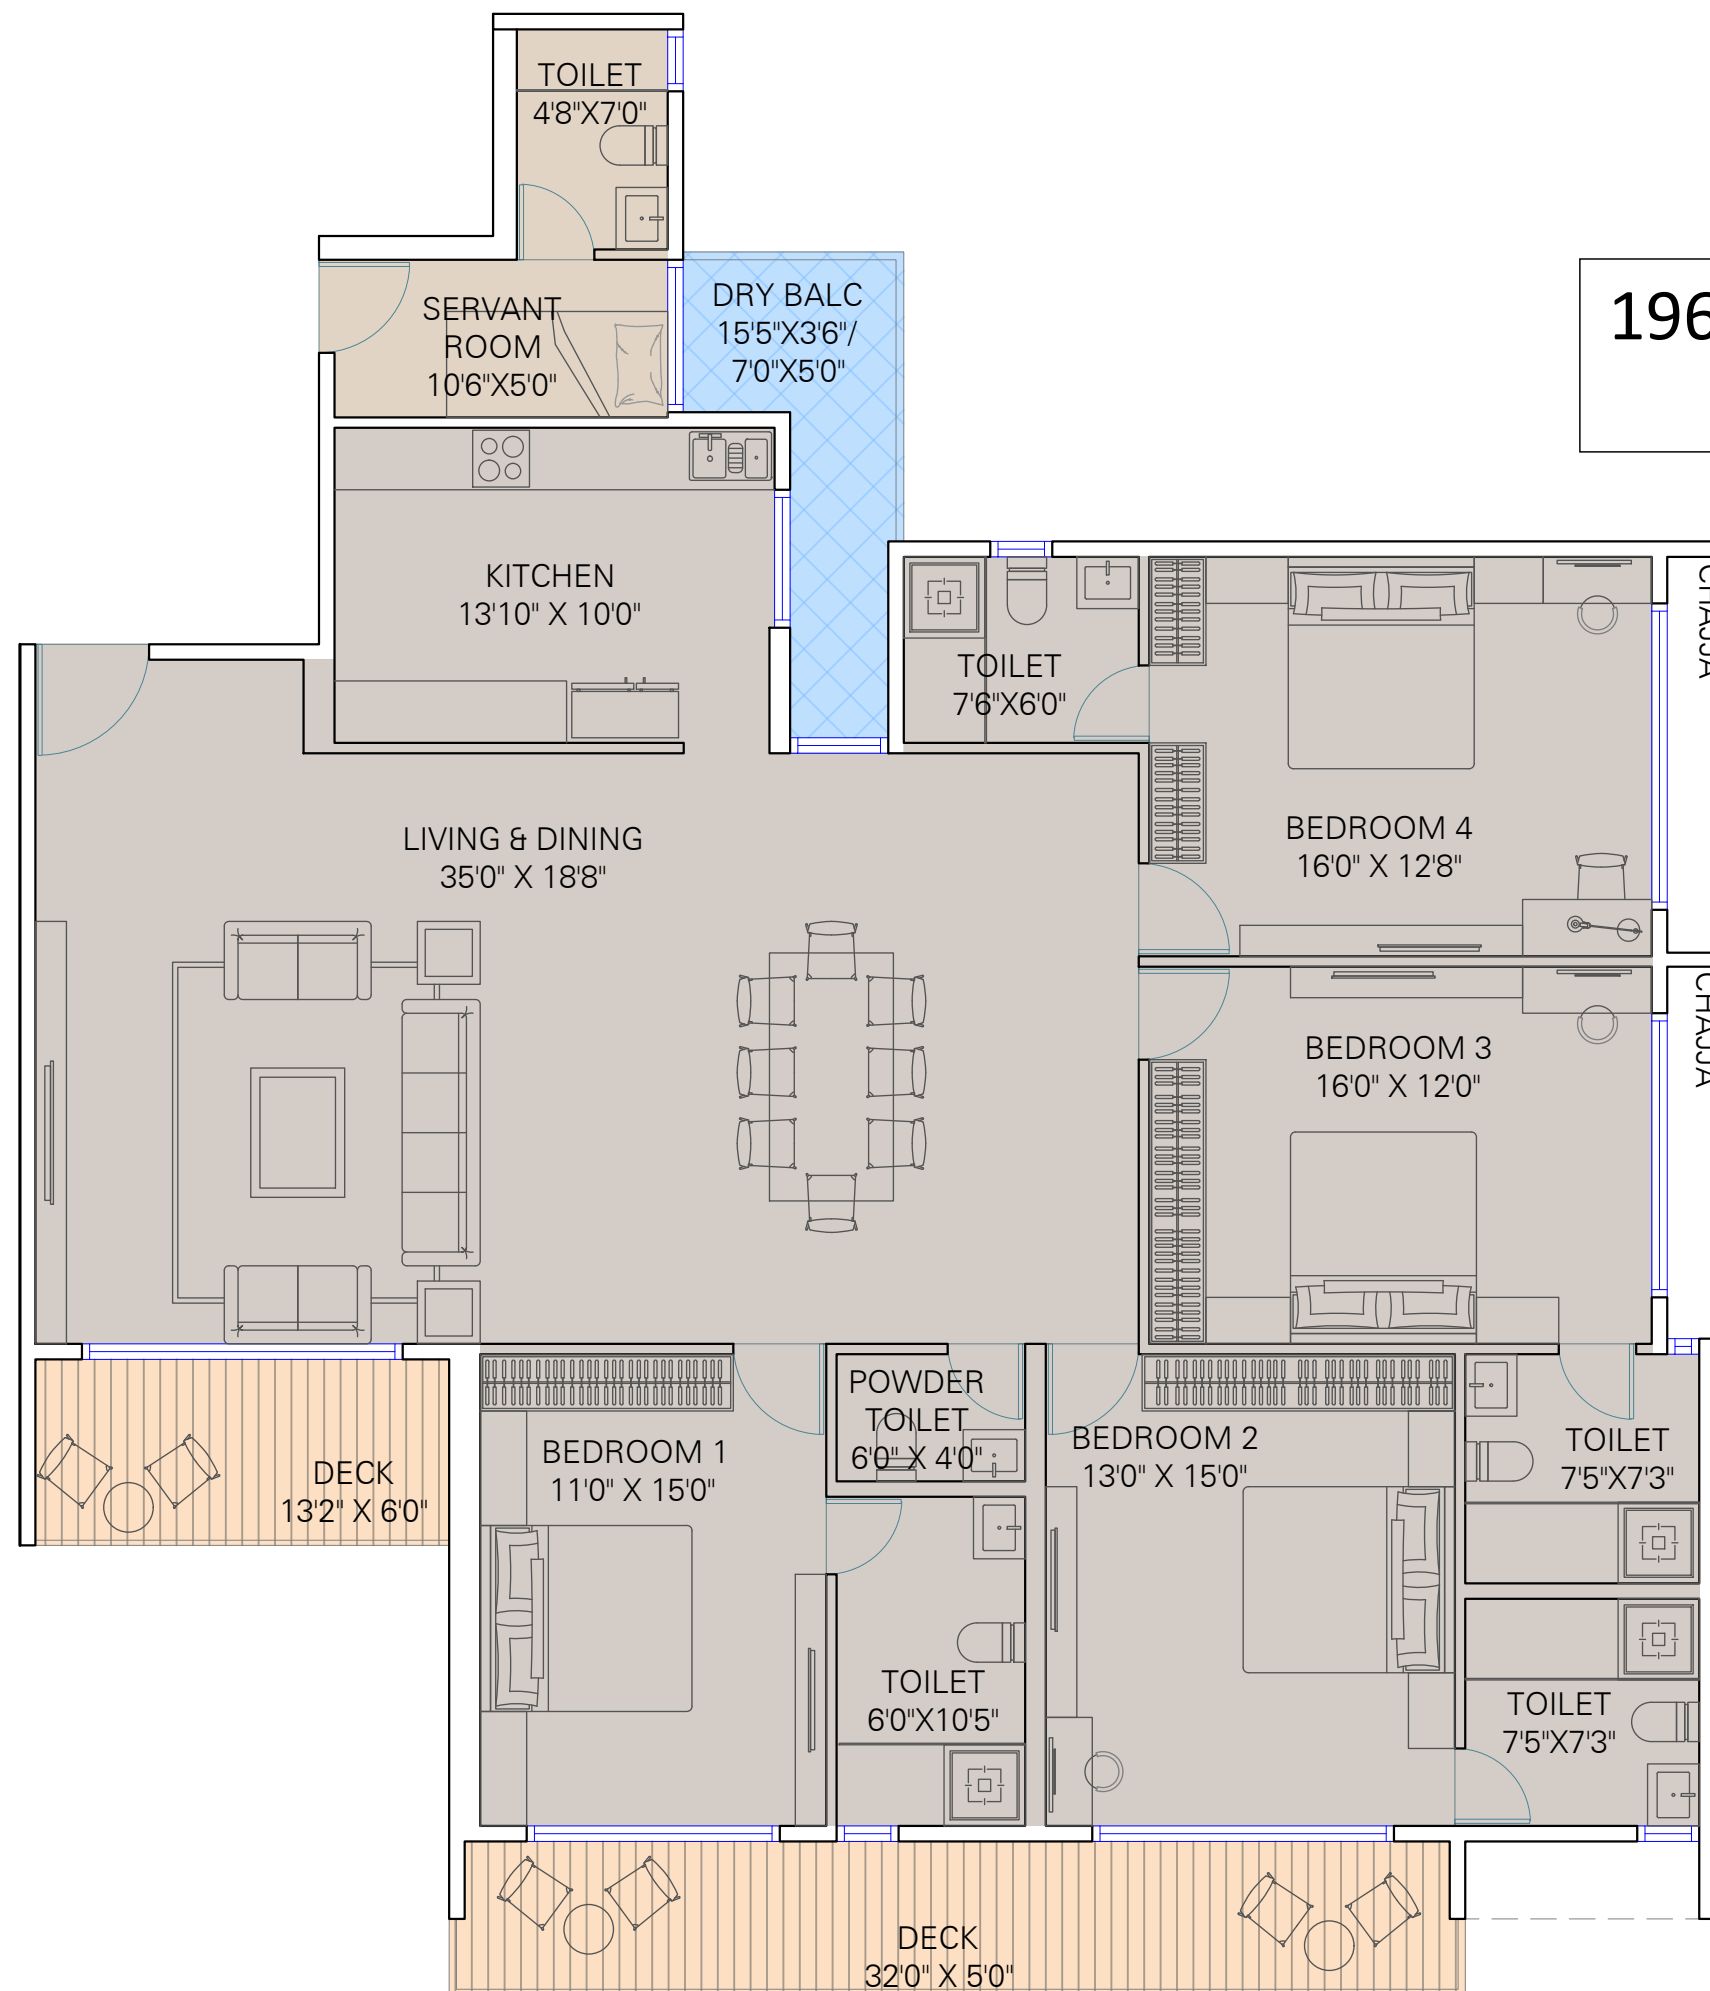

PROPOSED RESIDENTIAL & COMMERCIAL LAYOUT  
PLOT No.- 5, SEC.- 46- A, AT NERUL, NAVI MUMBAI

4 BHK UNIT PLAN  
WING : E





**DIMENSIONS**  
ARCHITECTS PVT. LTD.

1633.044 + 141.196  
1774.240 SQ.FT

2ND TO 6TH, 8TH TO 11TH  
& 13TH TO 15TH FLOOR

UCA SR.NO : 3075

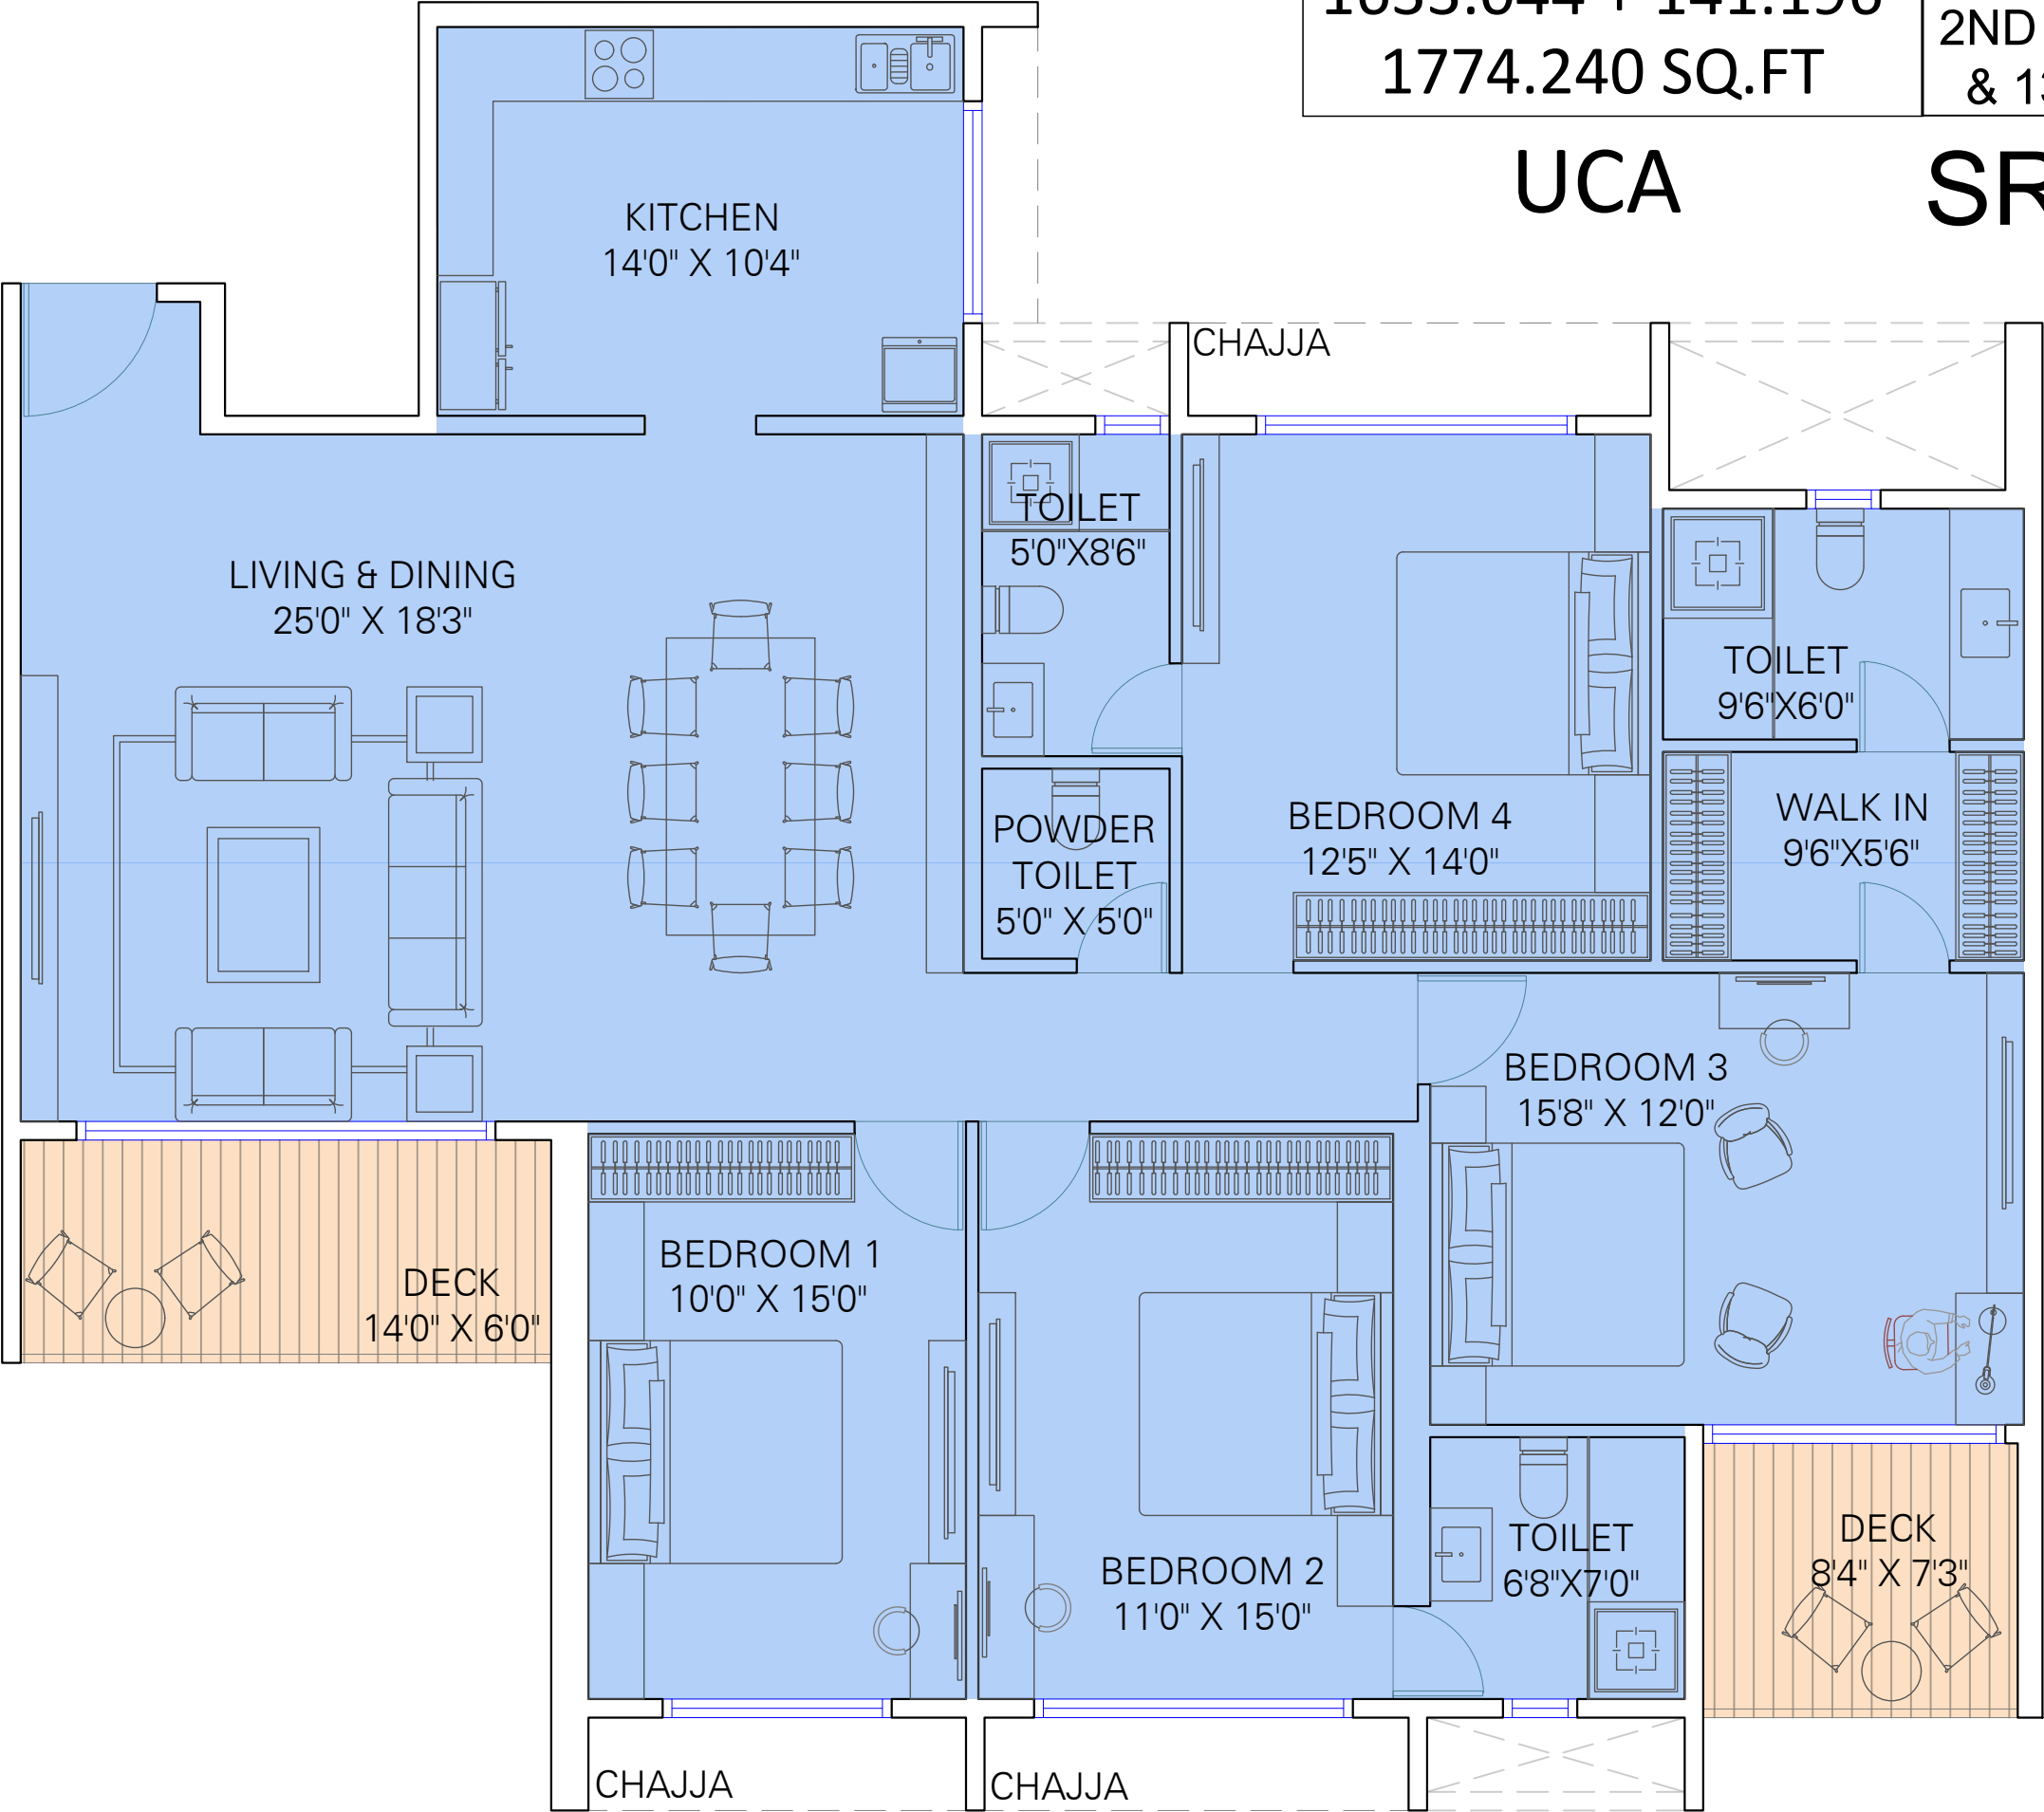

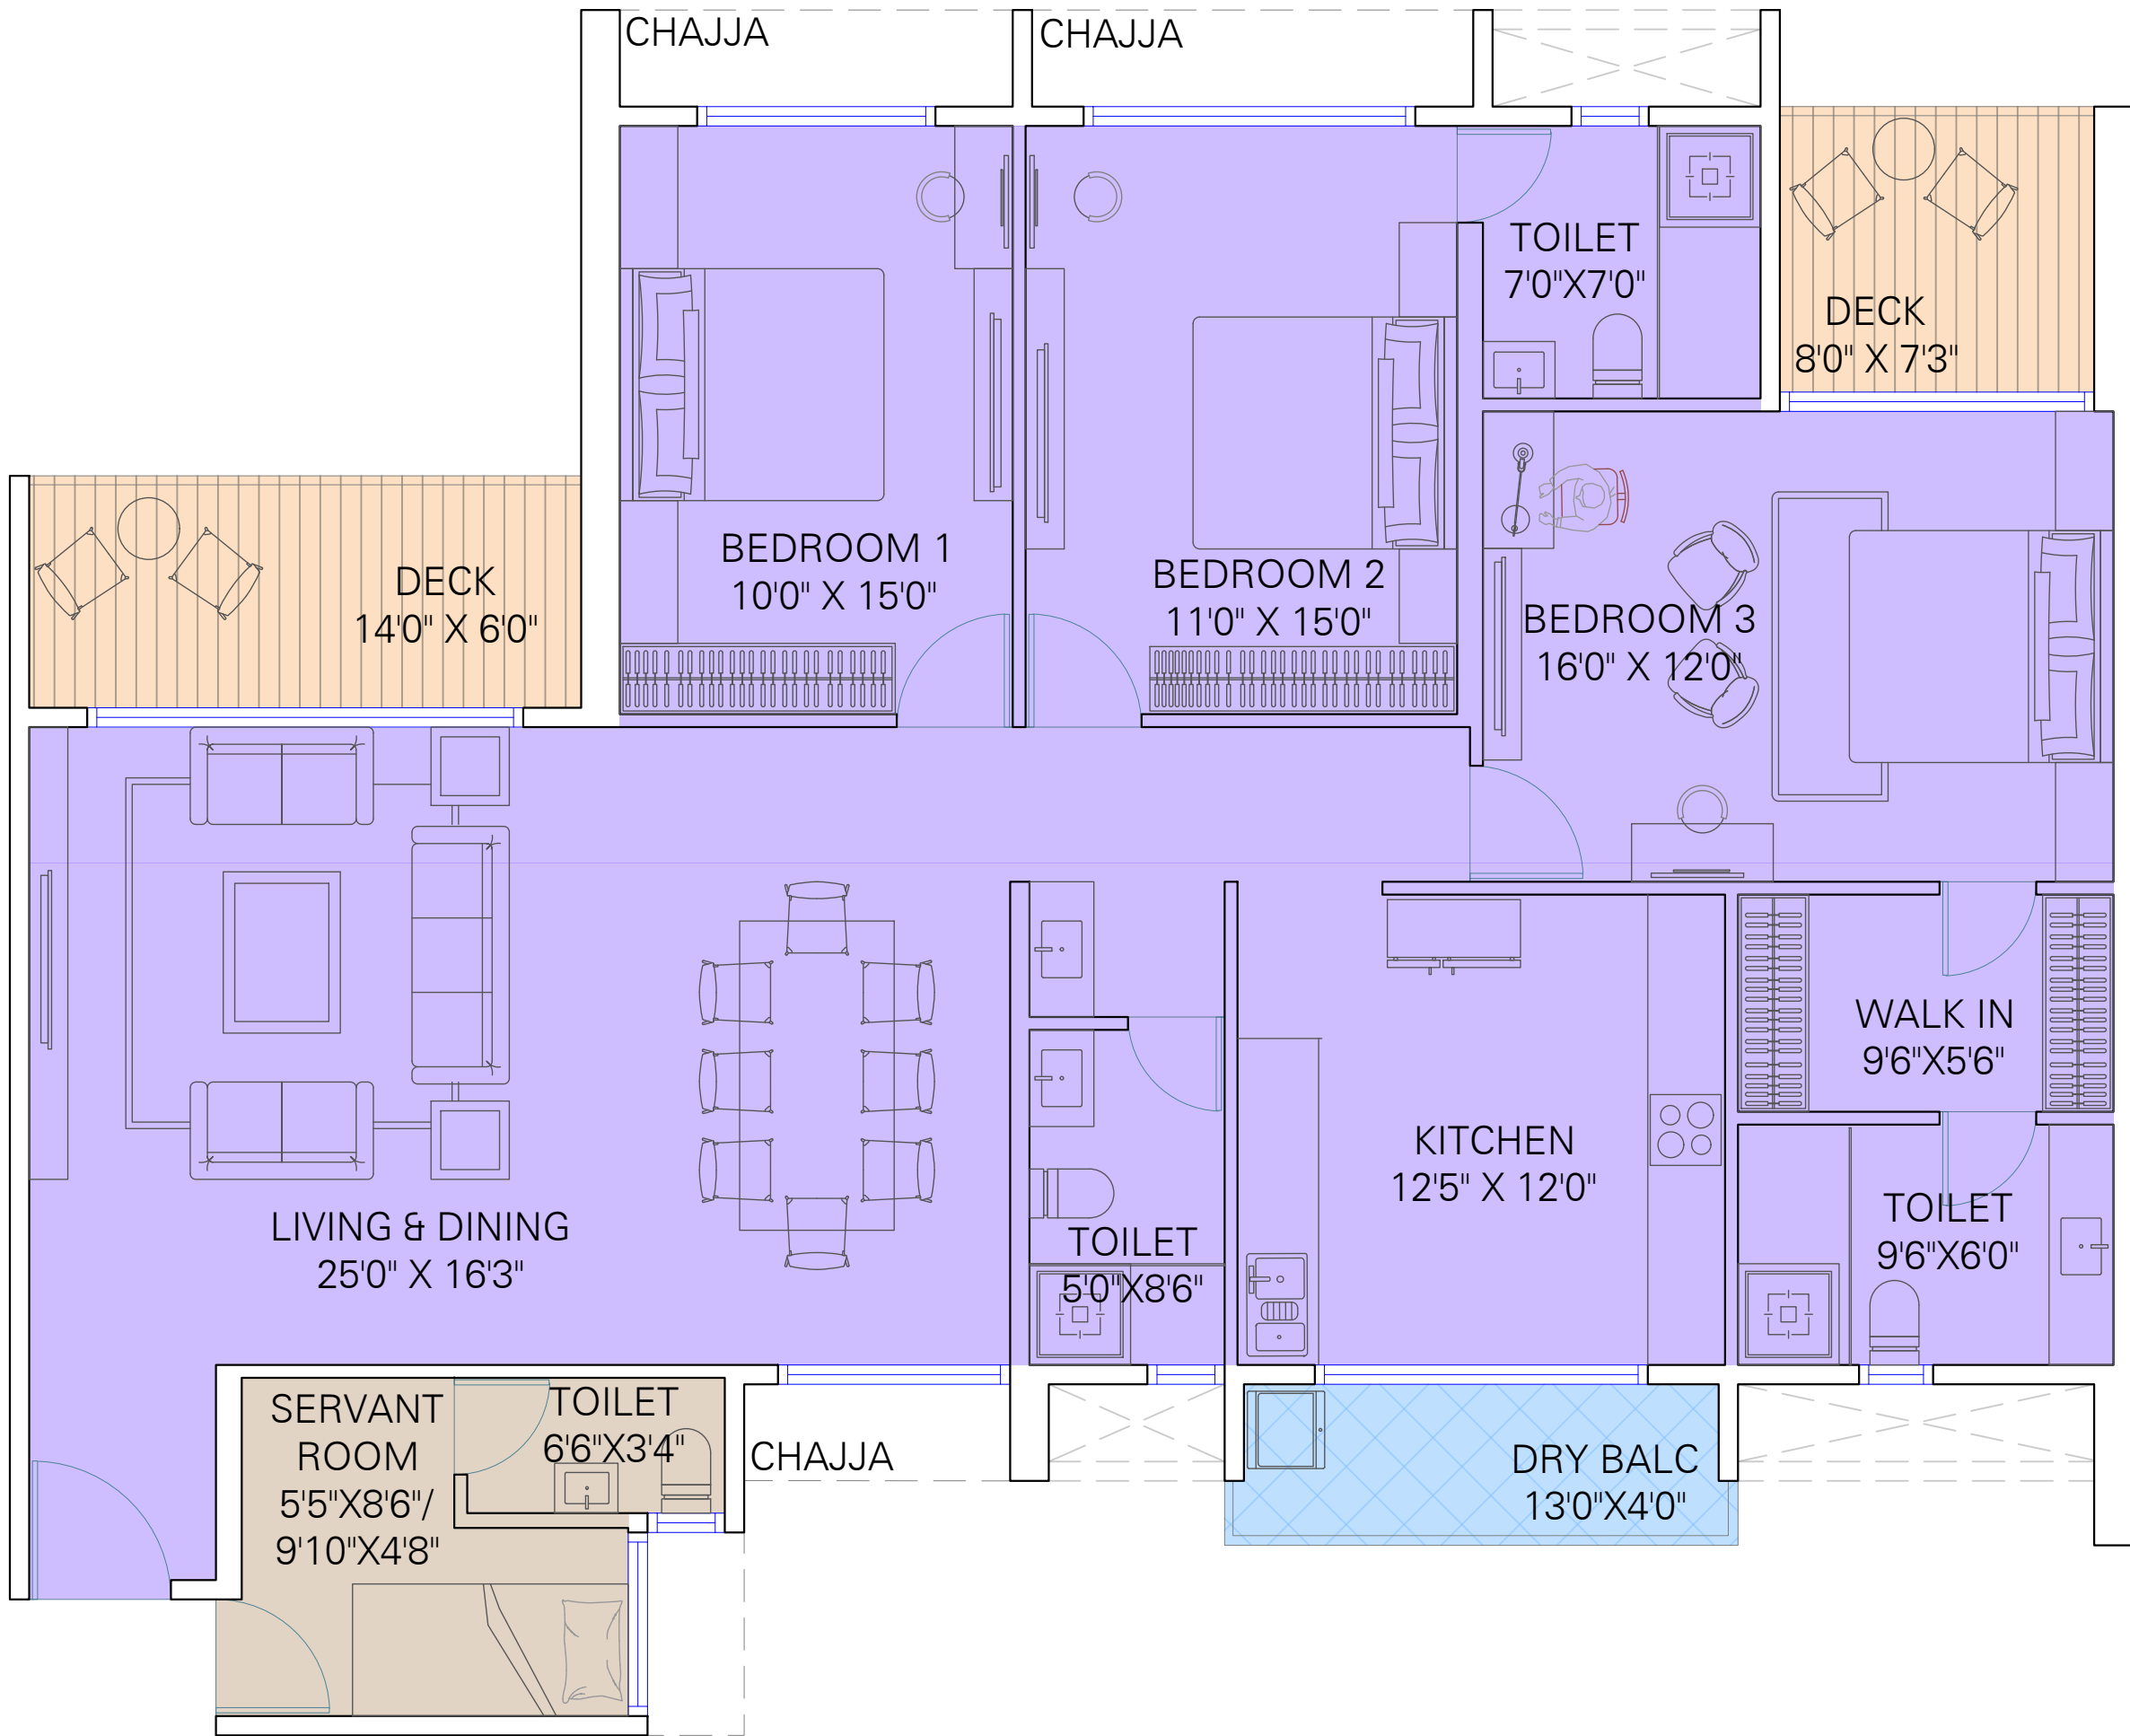


2ND TO 6TH, 8TH TO 11TH  
& 13TH TO 14TH FLOOR

**SR.NO : 2935**

1502.663 + 143.582  
+ 53.617  
1699.862 SQ.FT

**UCA**



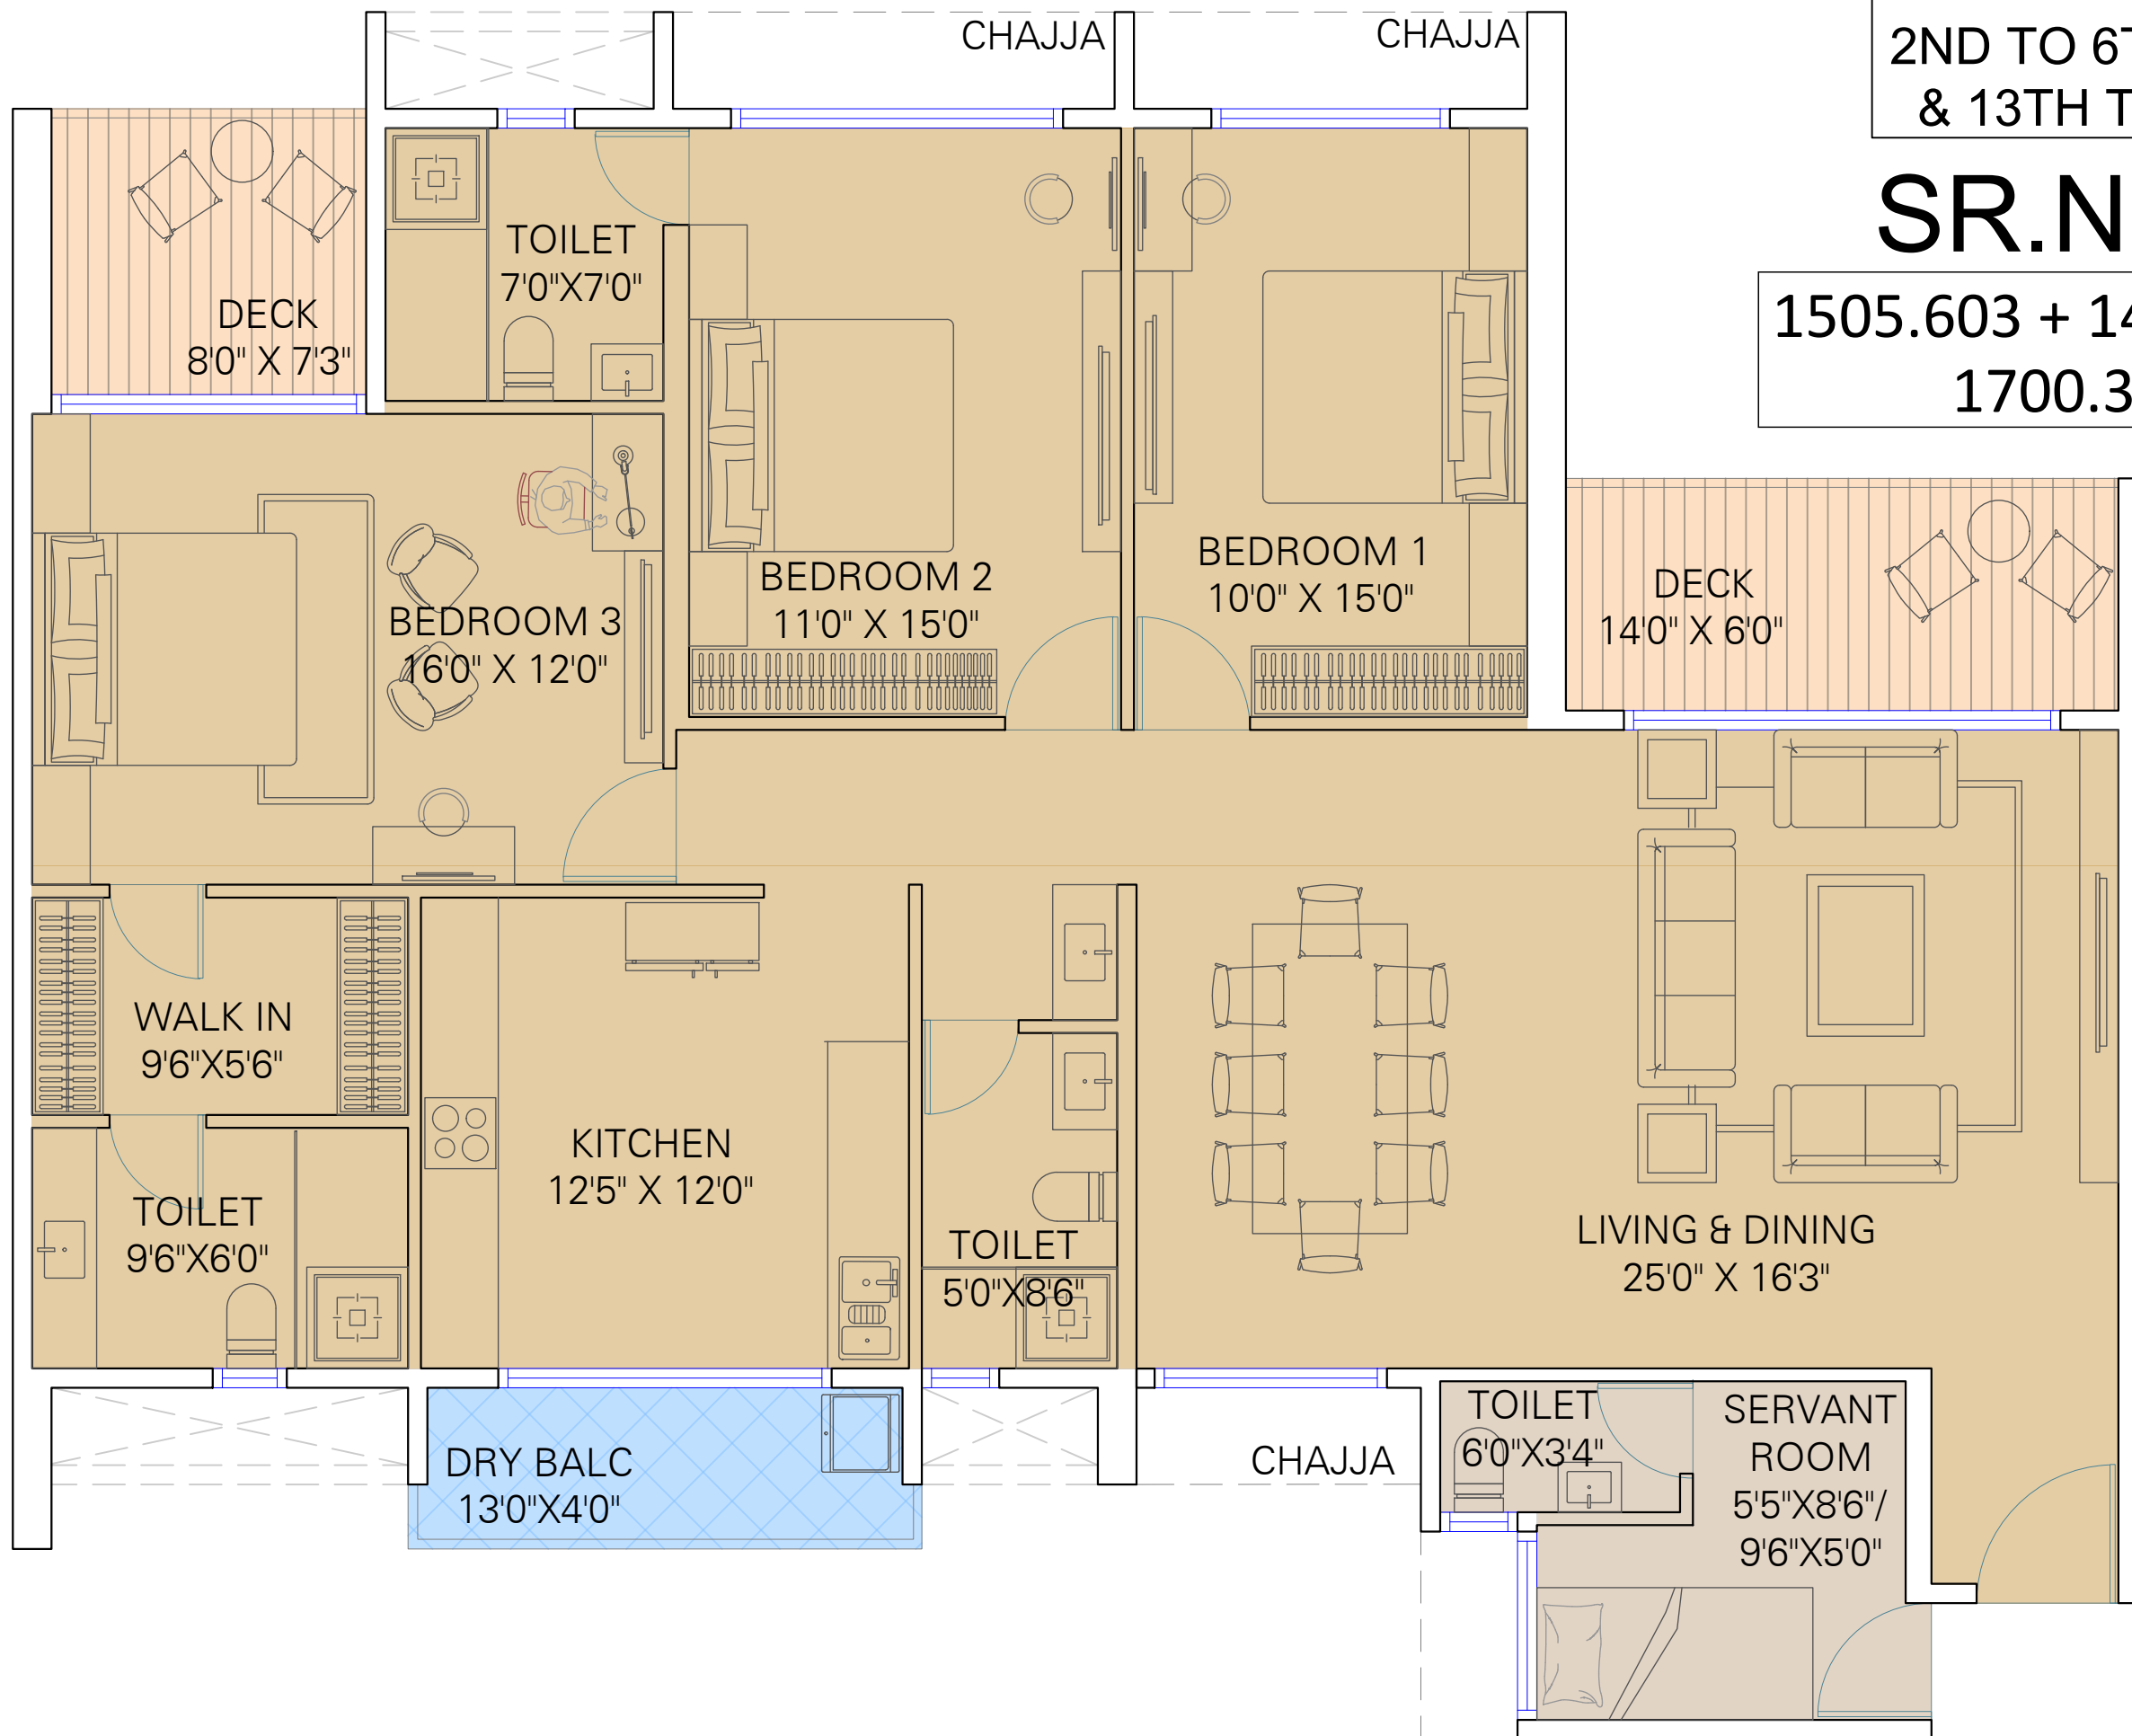


2ND TO 6TH, 8TH TO 11TH  
& 13TH TO 15TH FLOOR

**SR.NO : 2935**

1505.603 + 143.580 + 51.193  
1700.376 SQ.FT

**UCA**



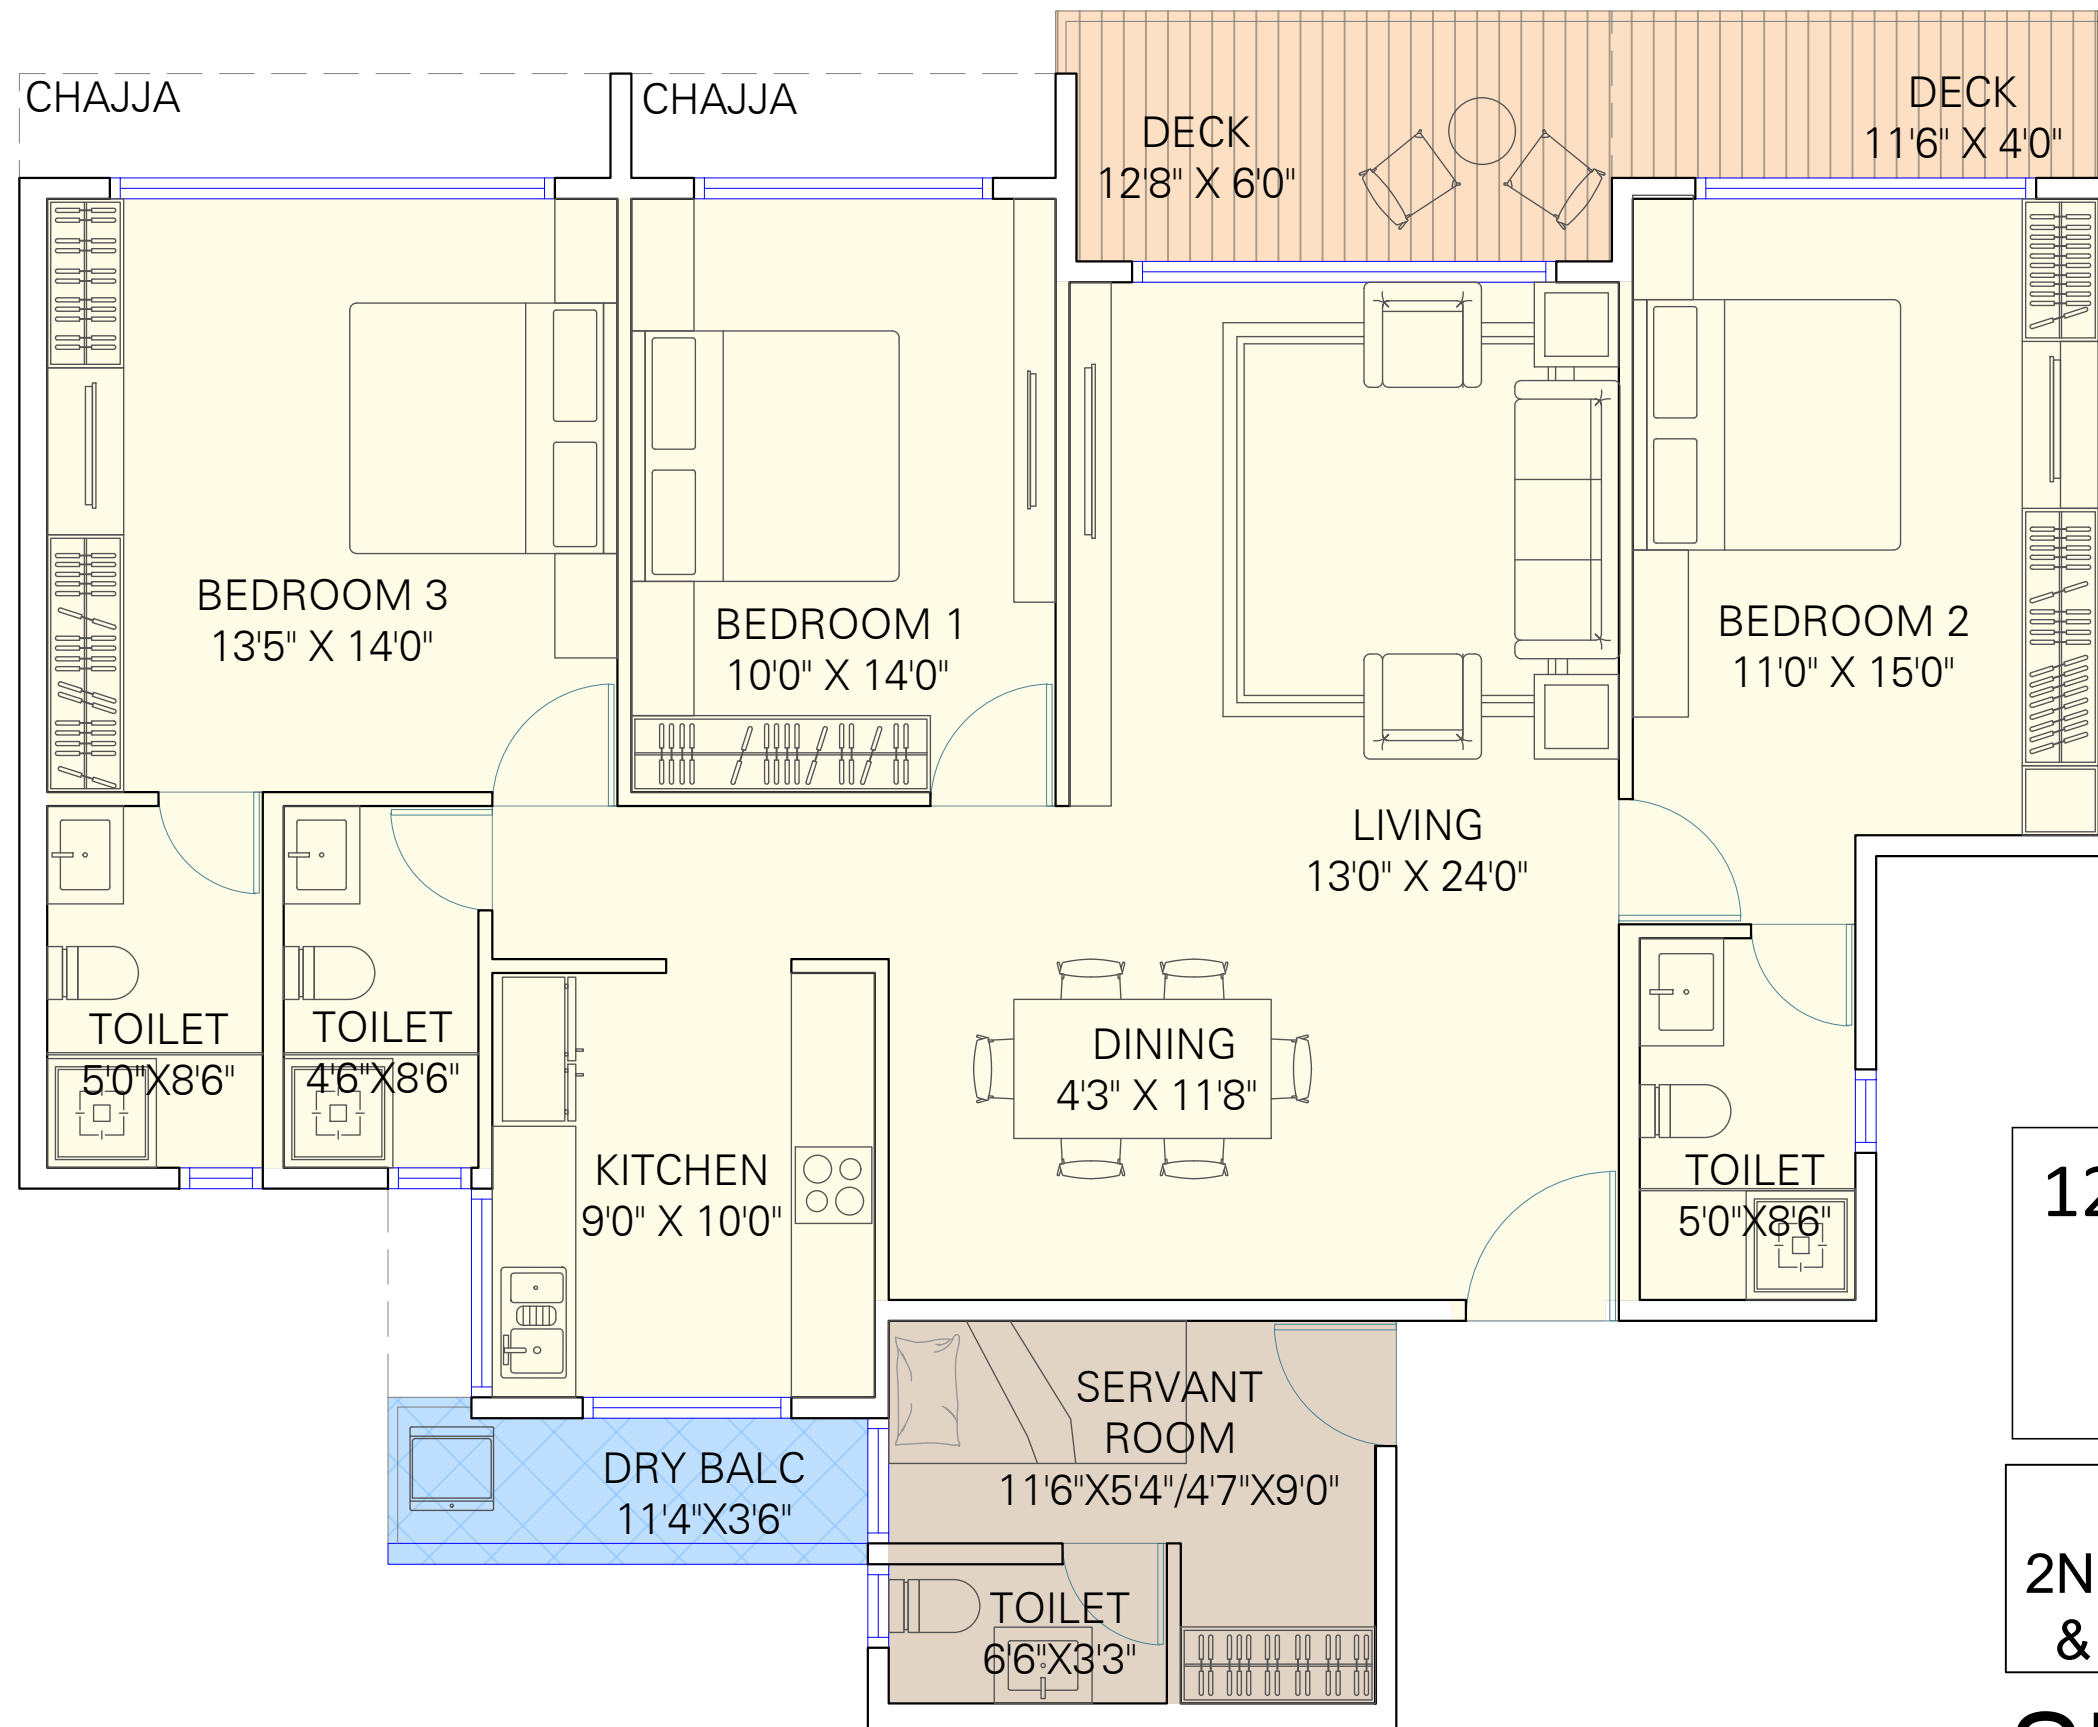


UCA

1266.589 + 121.740  
+ 39.955  
1428.284 SQ.FT

2ND TO 6TH, 8TH TO 11TH  
& 13TH TO 14TH FLOOR

SR.NO : 2445



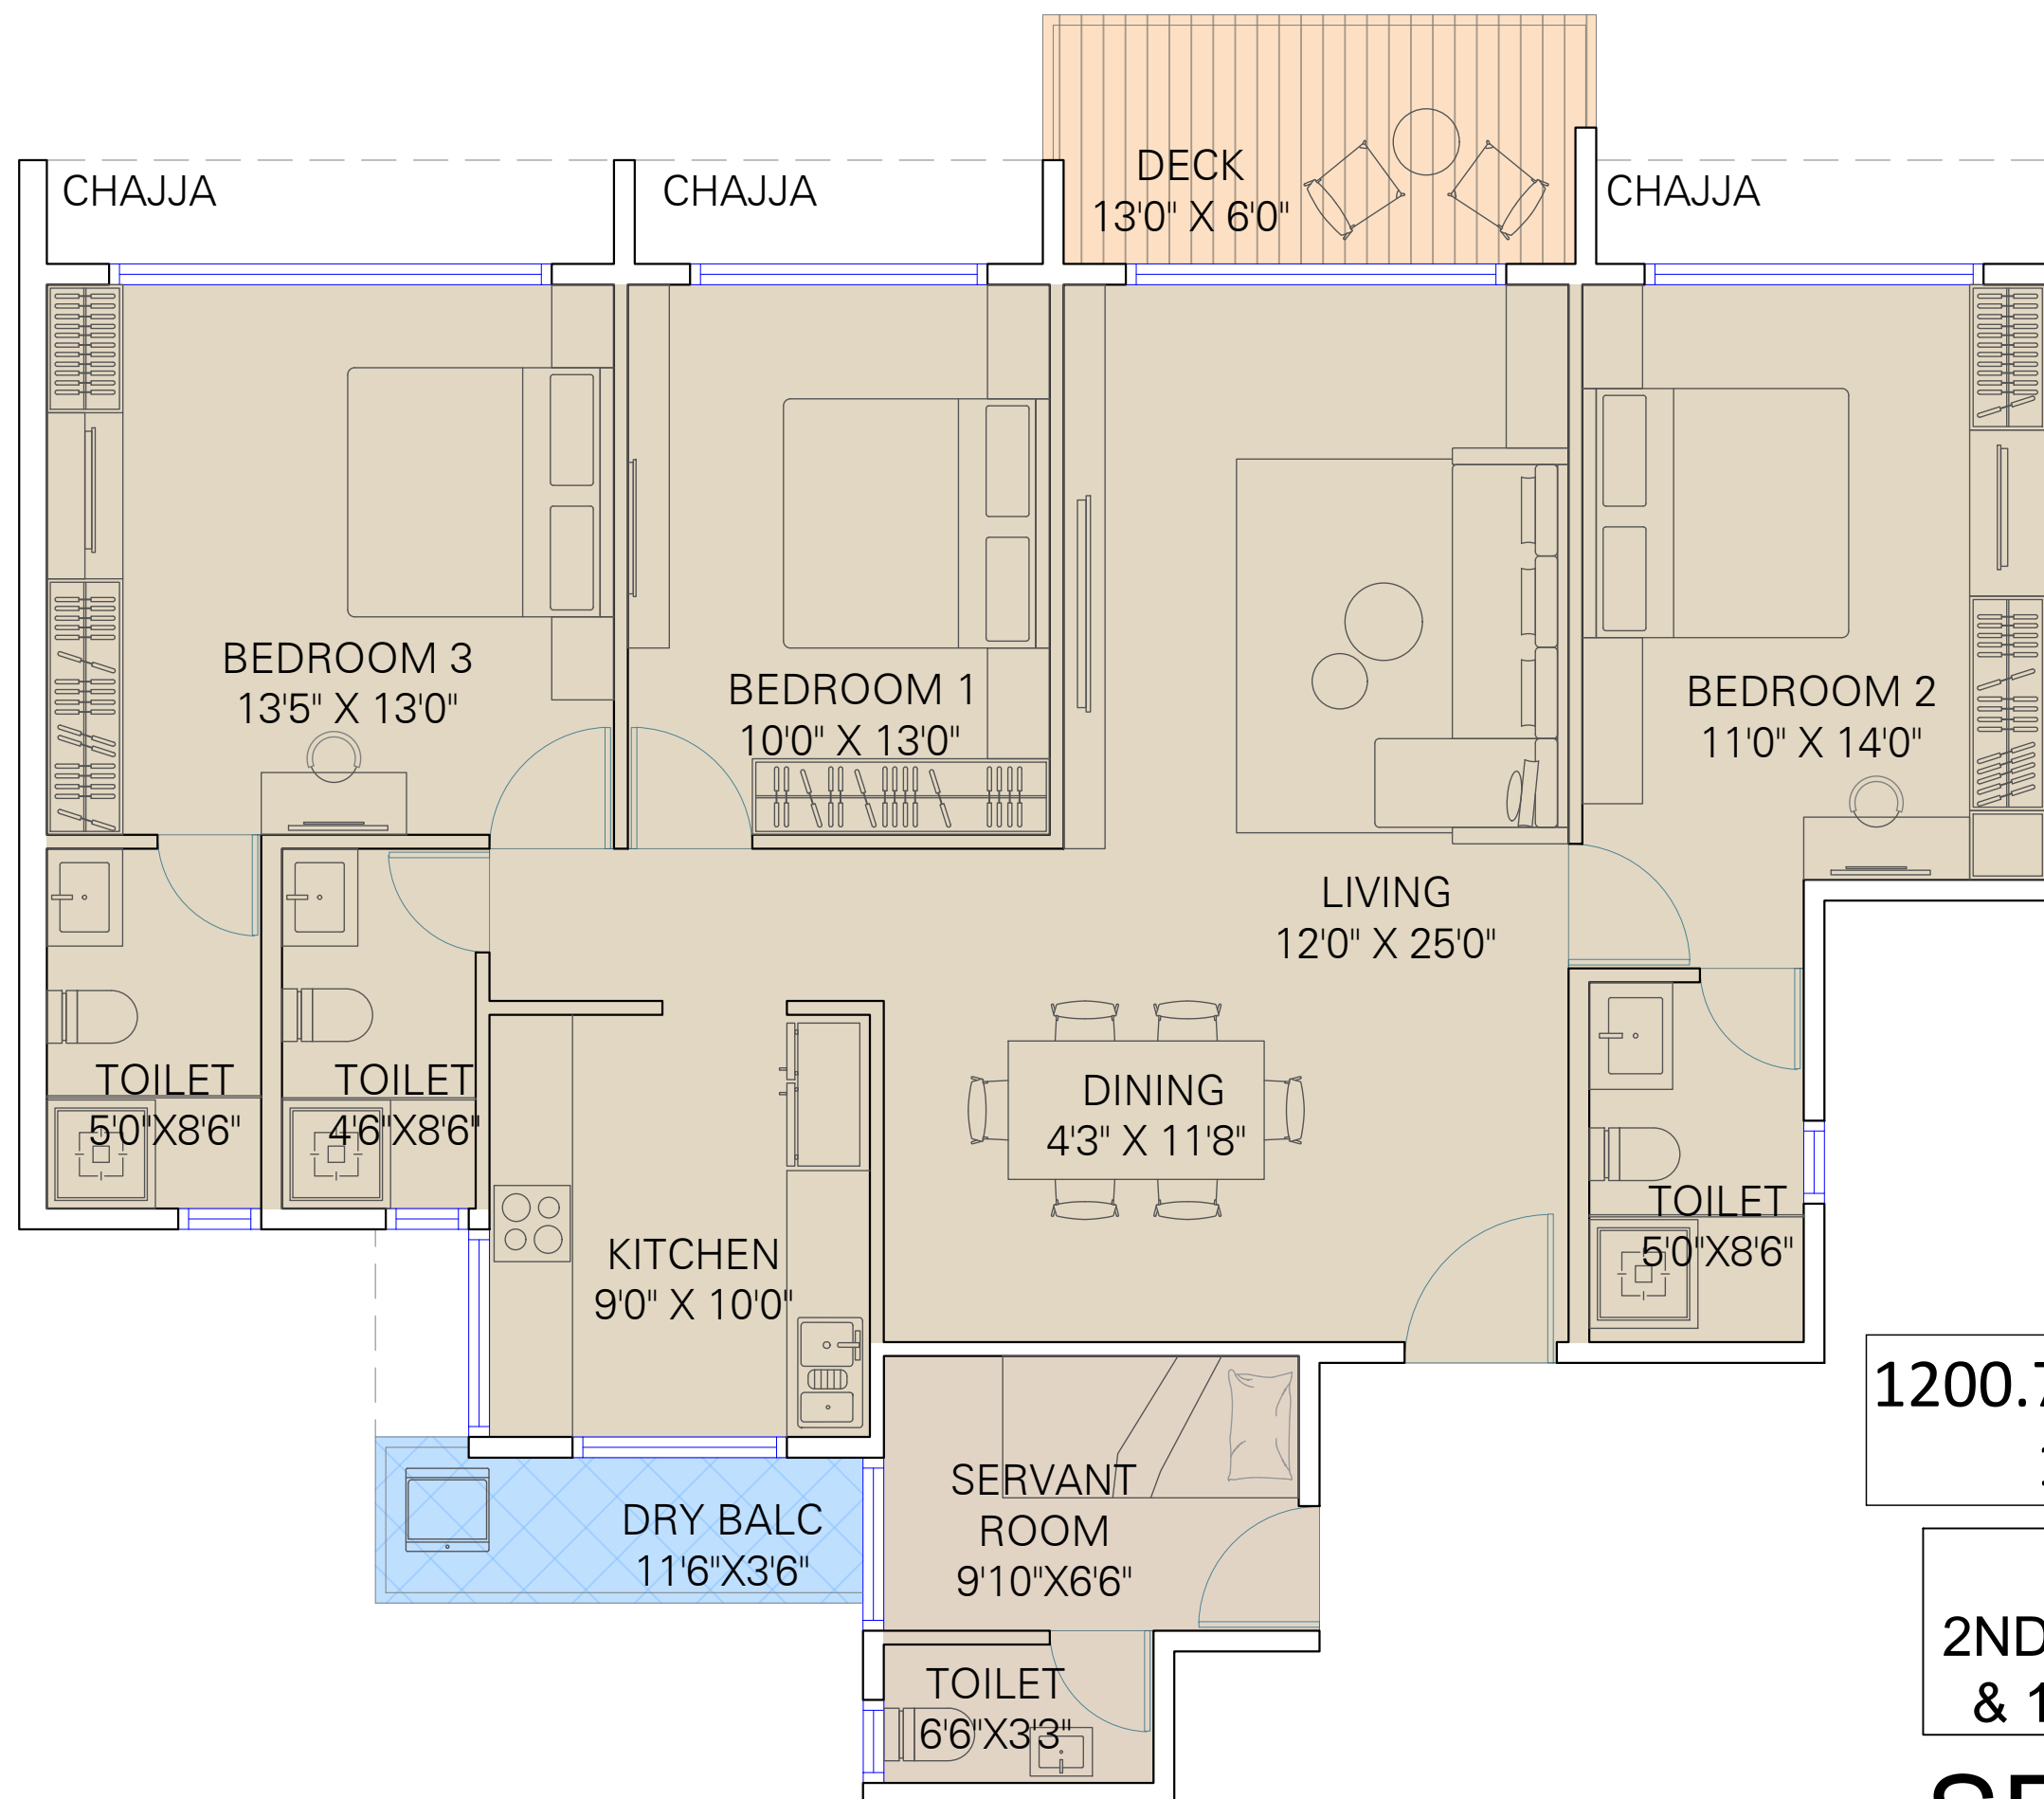

UCA

1200.728 + 76.532 + 39.839  
1317.099 SQ.FT

2ND TO 6TH, 8TH TO 11TH  
& 13TH TO 15TH FLOOR

SR.NO : 2285




2ND TO 6TH, 8TH TO 11TH  
& 13TH FLOOR

SR.NO : 2285

1183.165 + 76.532 + 58.130  
1317.827 SQ.FT

UCA

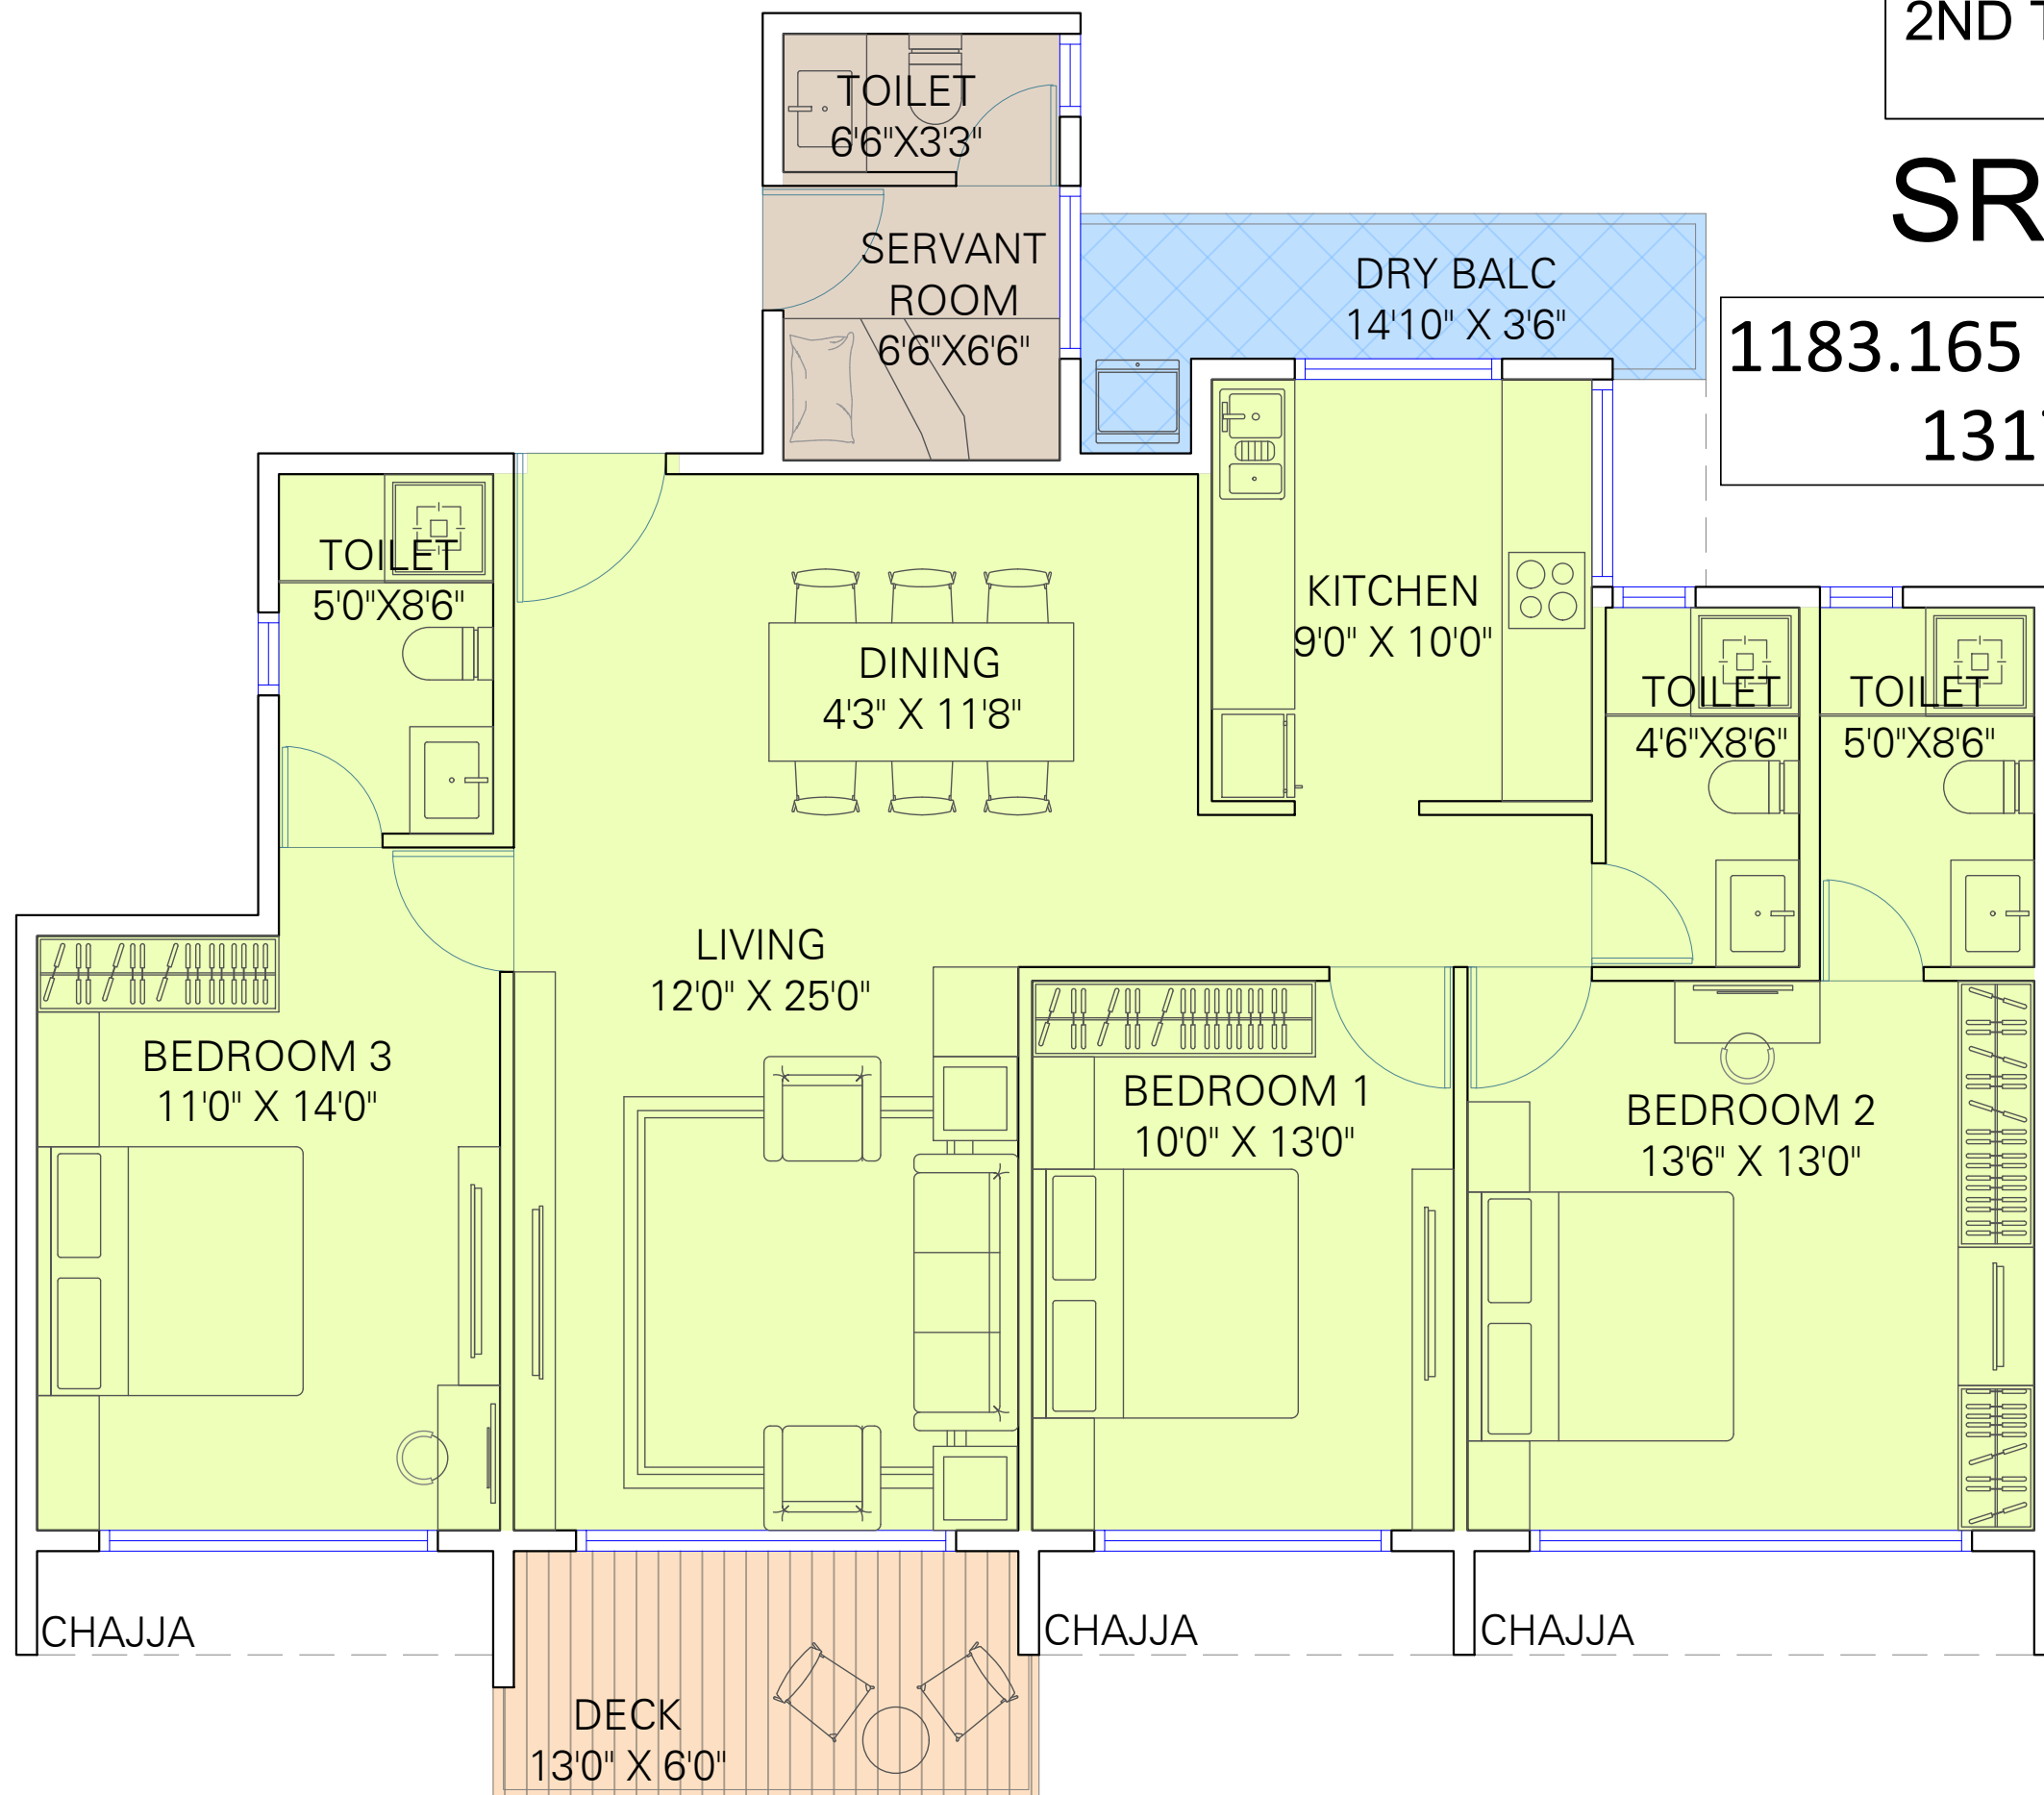


2ND TO 6TH, 8TH TO 11TH  
& 13TH TO 15TH FLOOR

SR.NO : 2095

1129.458 + 74.456  
1203.914 SQ.FT

UCA

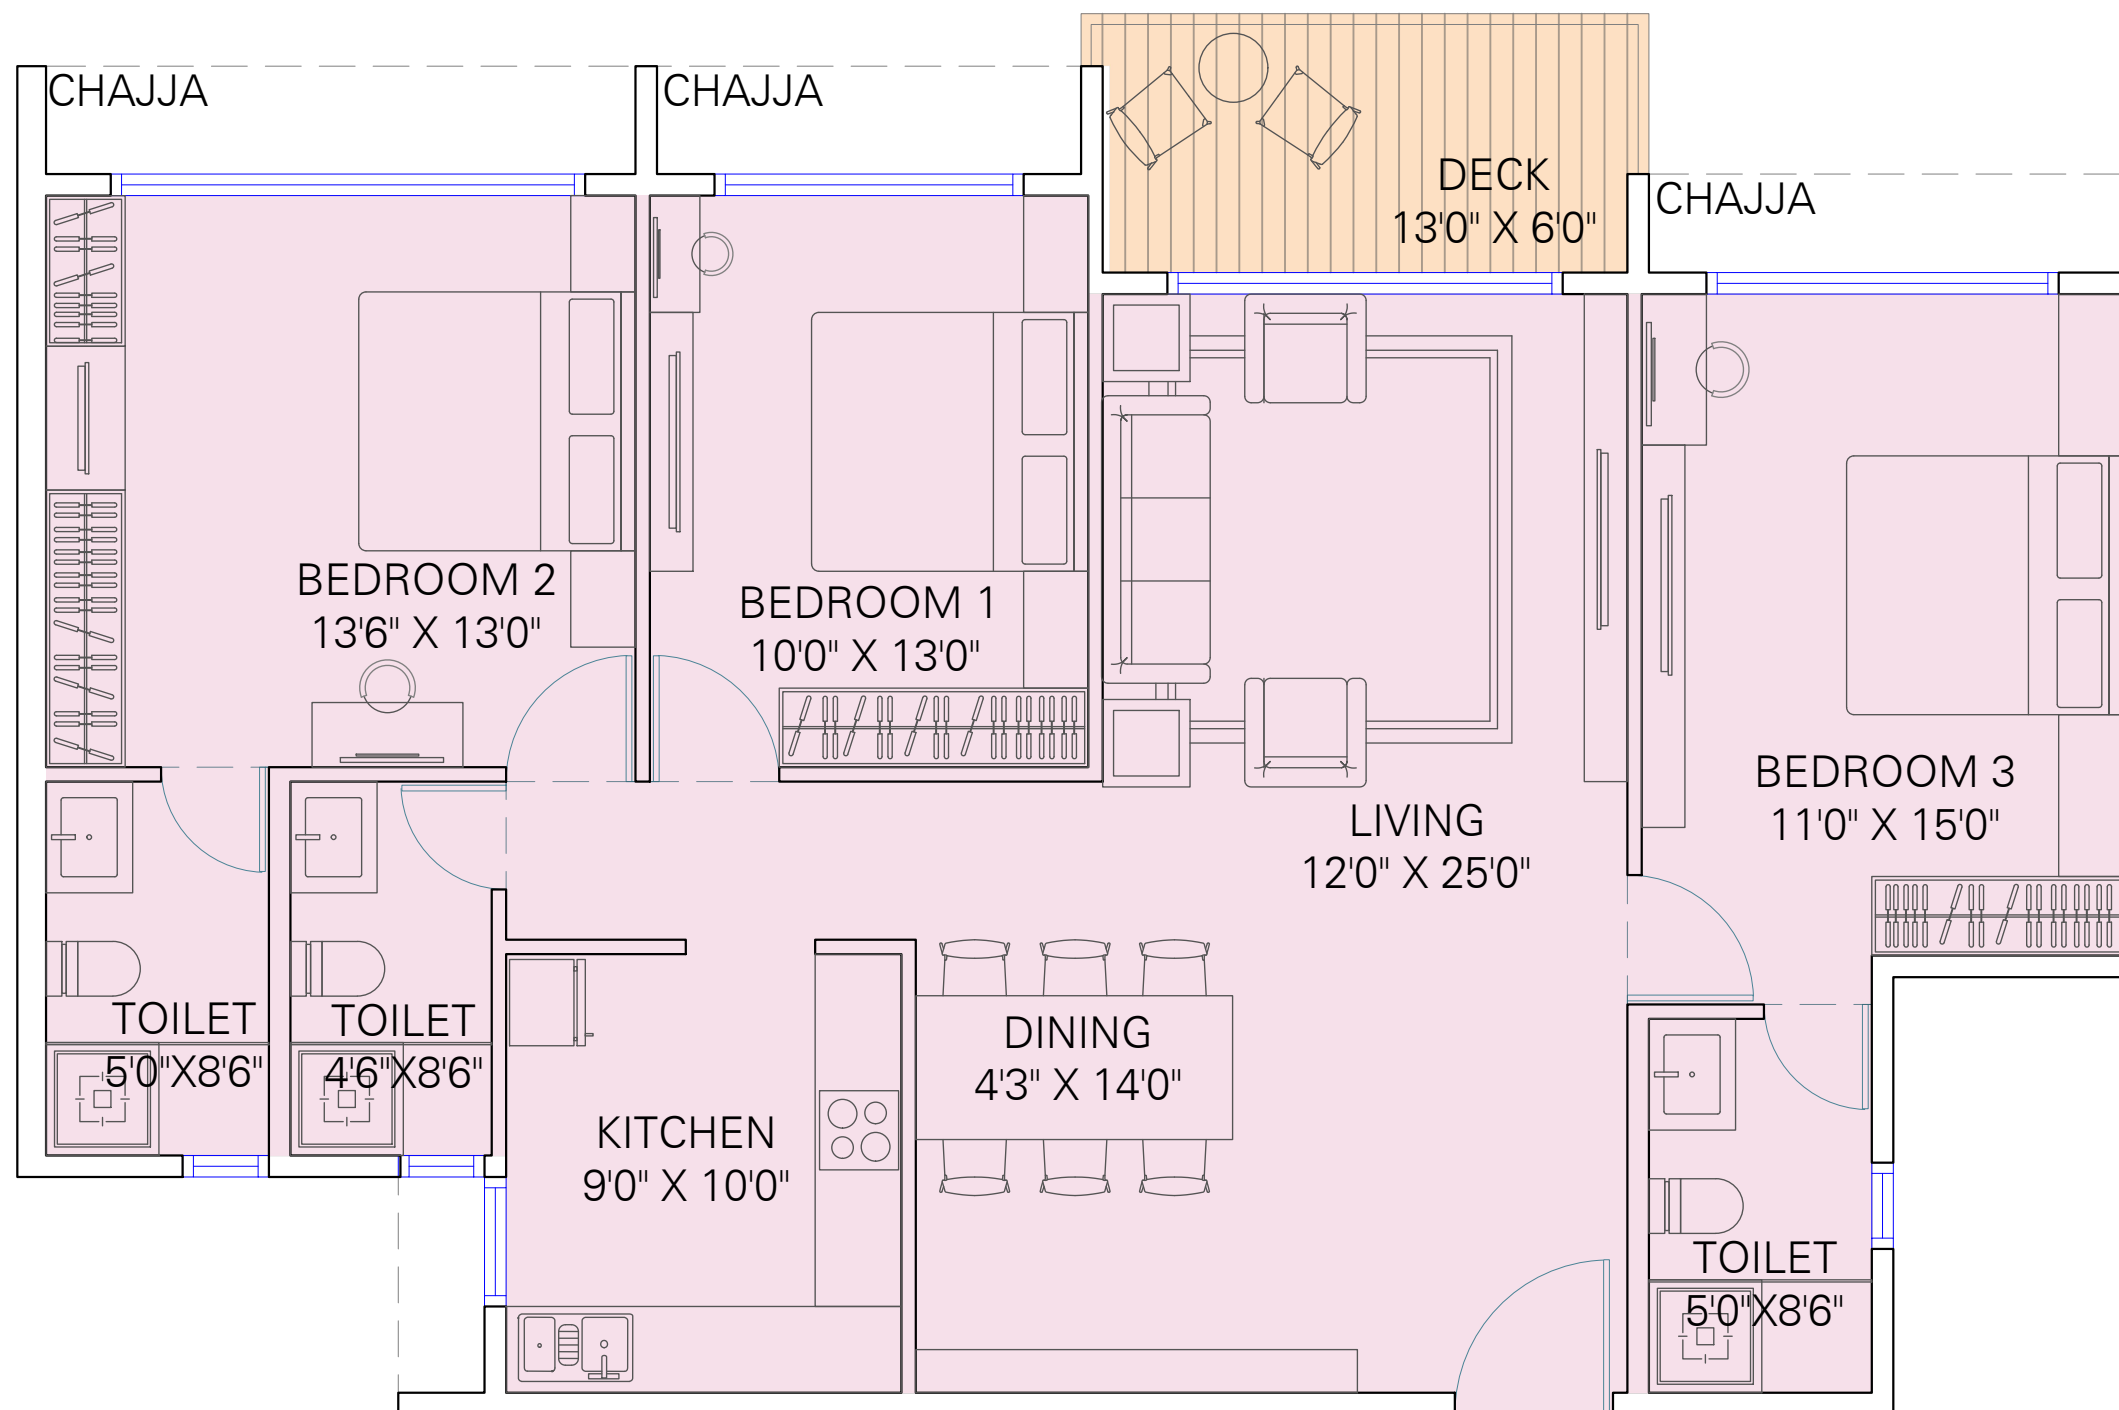


2ND TO 6TH, 8TH TO 11TH  
& 13TH TO 15TH FLOOR

SR.NO : 1510

778.168 + 53.079 + 37.419  
868.666 SQ.FT

UCA

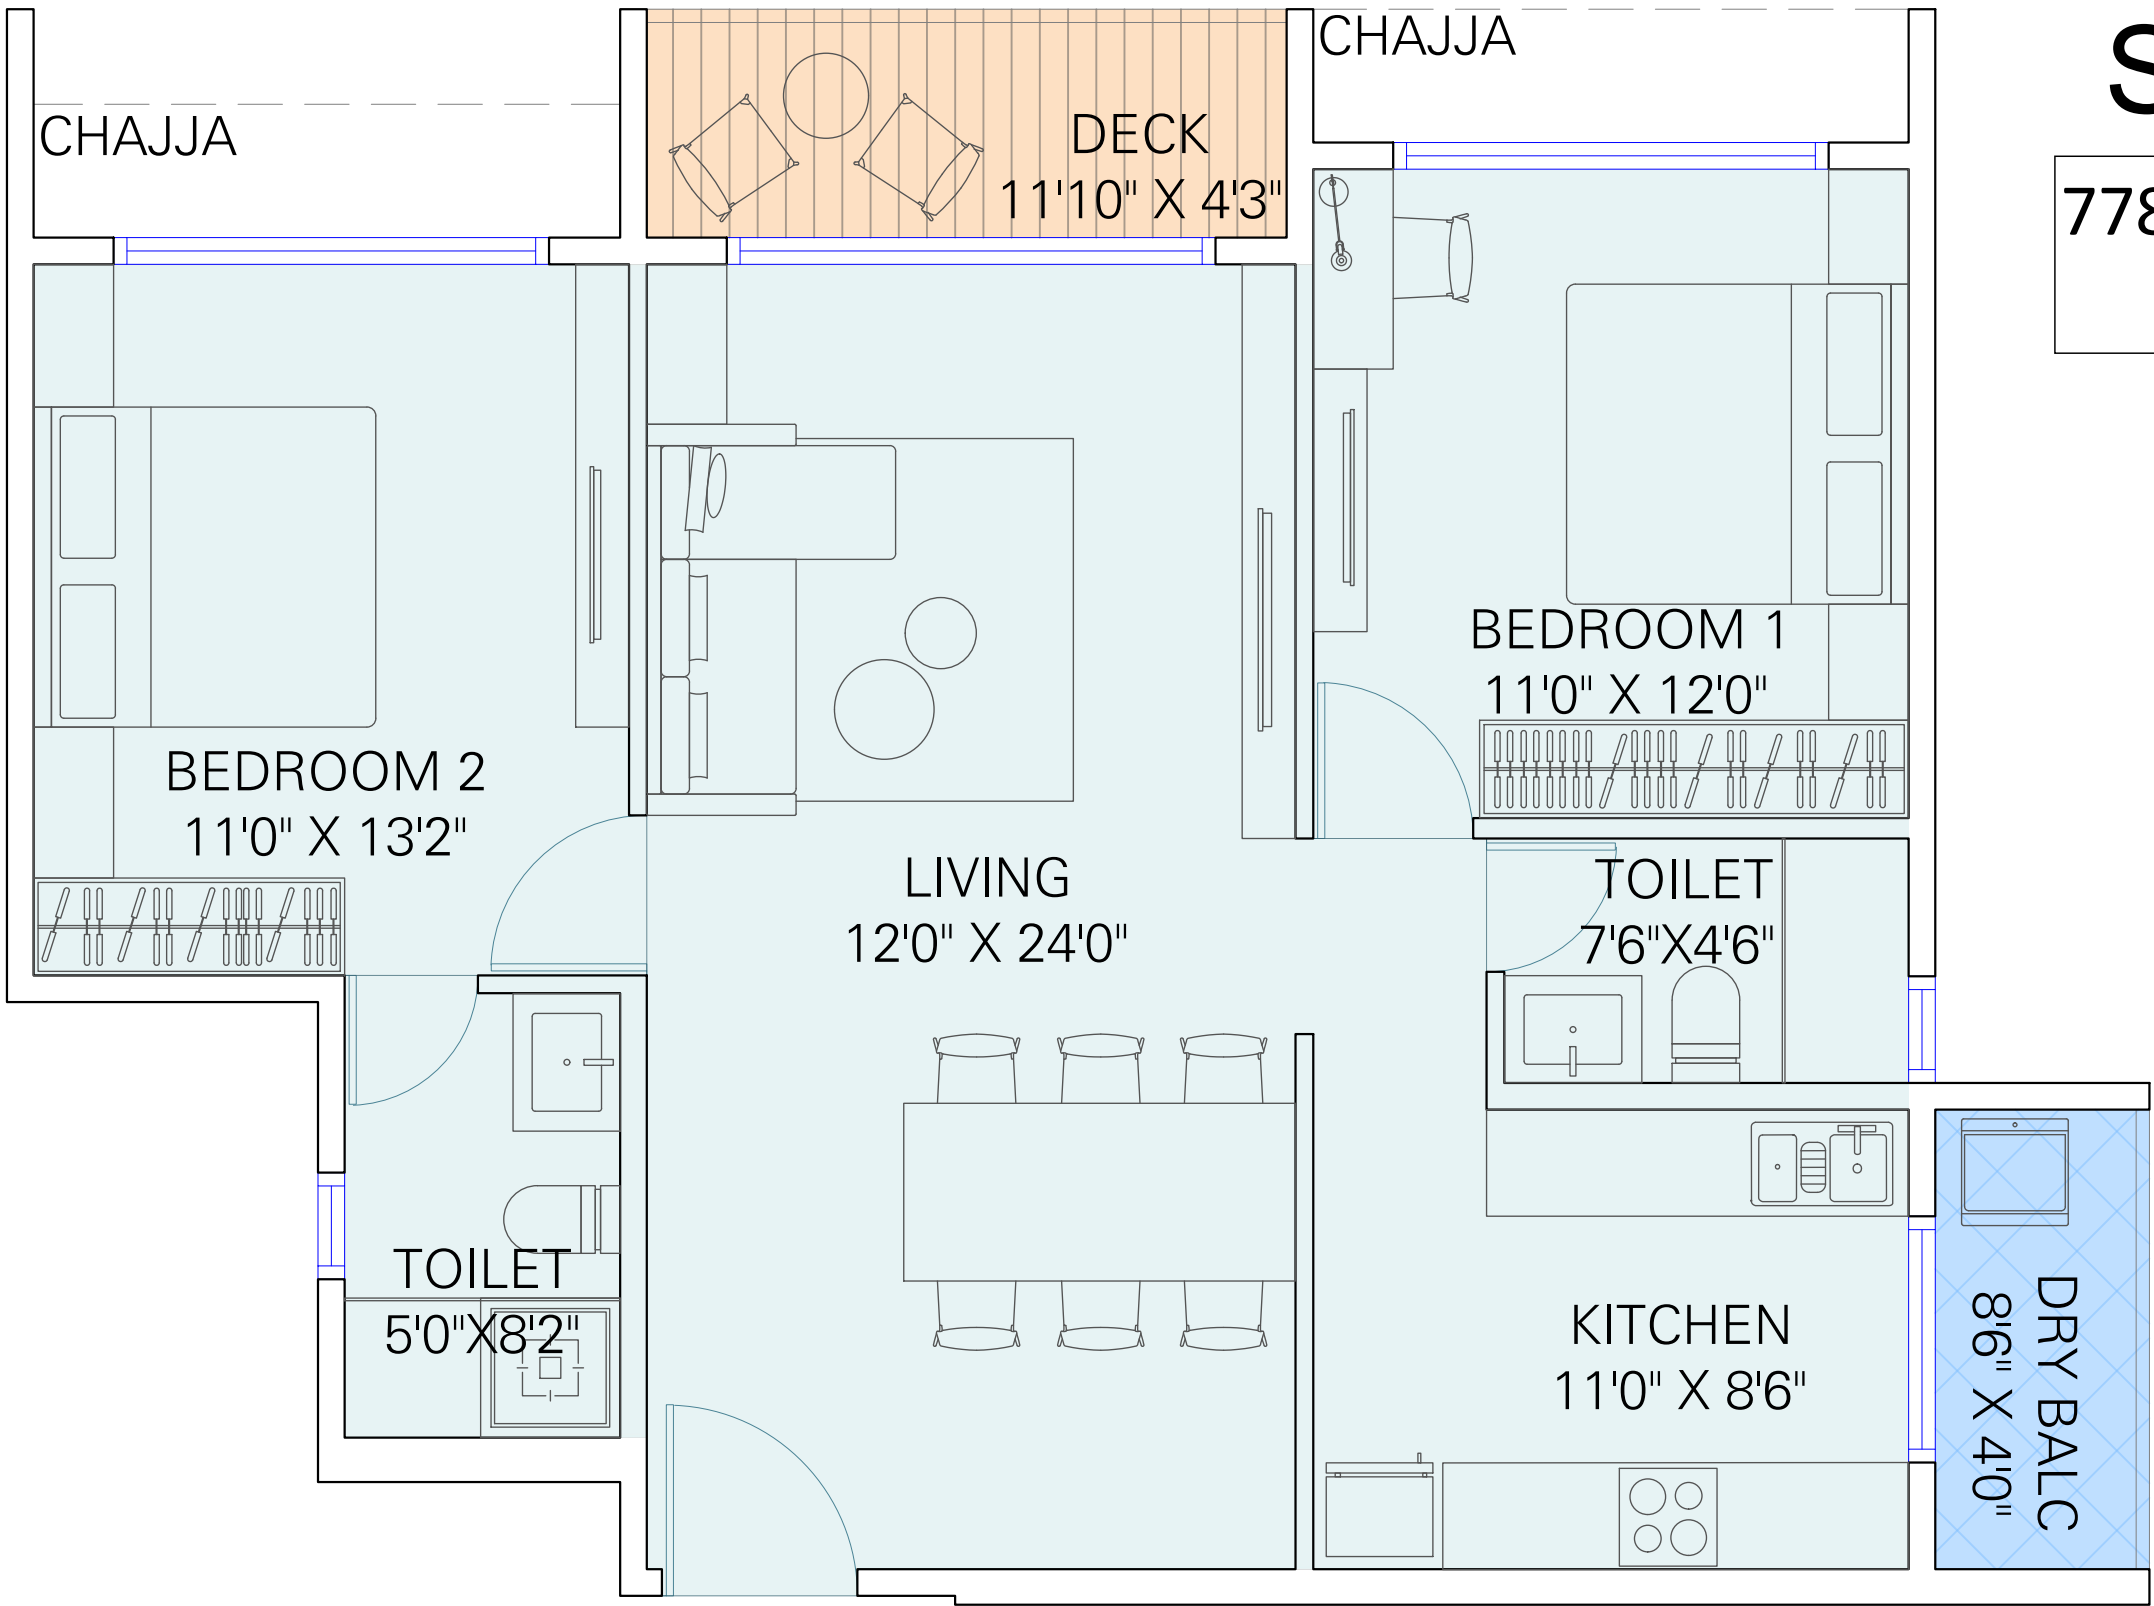

2ND TO 6TH, 8TH TO 11TH  
& 13TH TO 14TH FLOOR

SR.NO : 1465

763.155 + 81.375  
844.53 SQ.FT

UCA

