


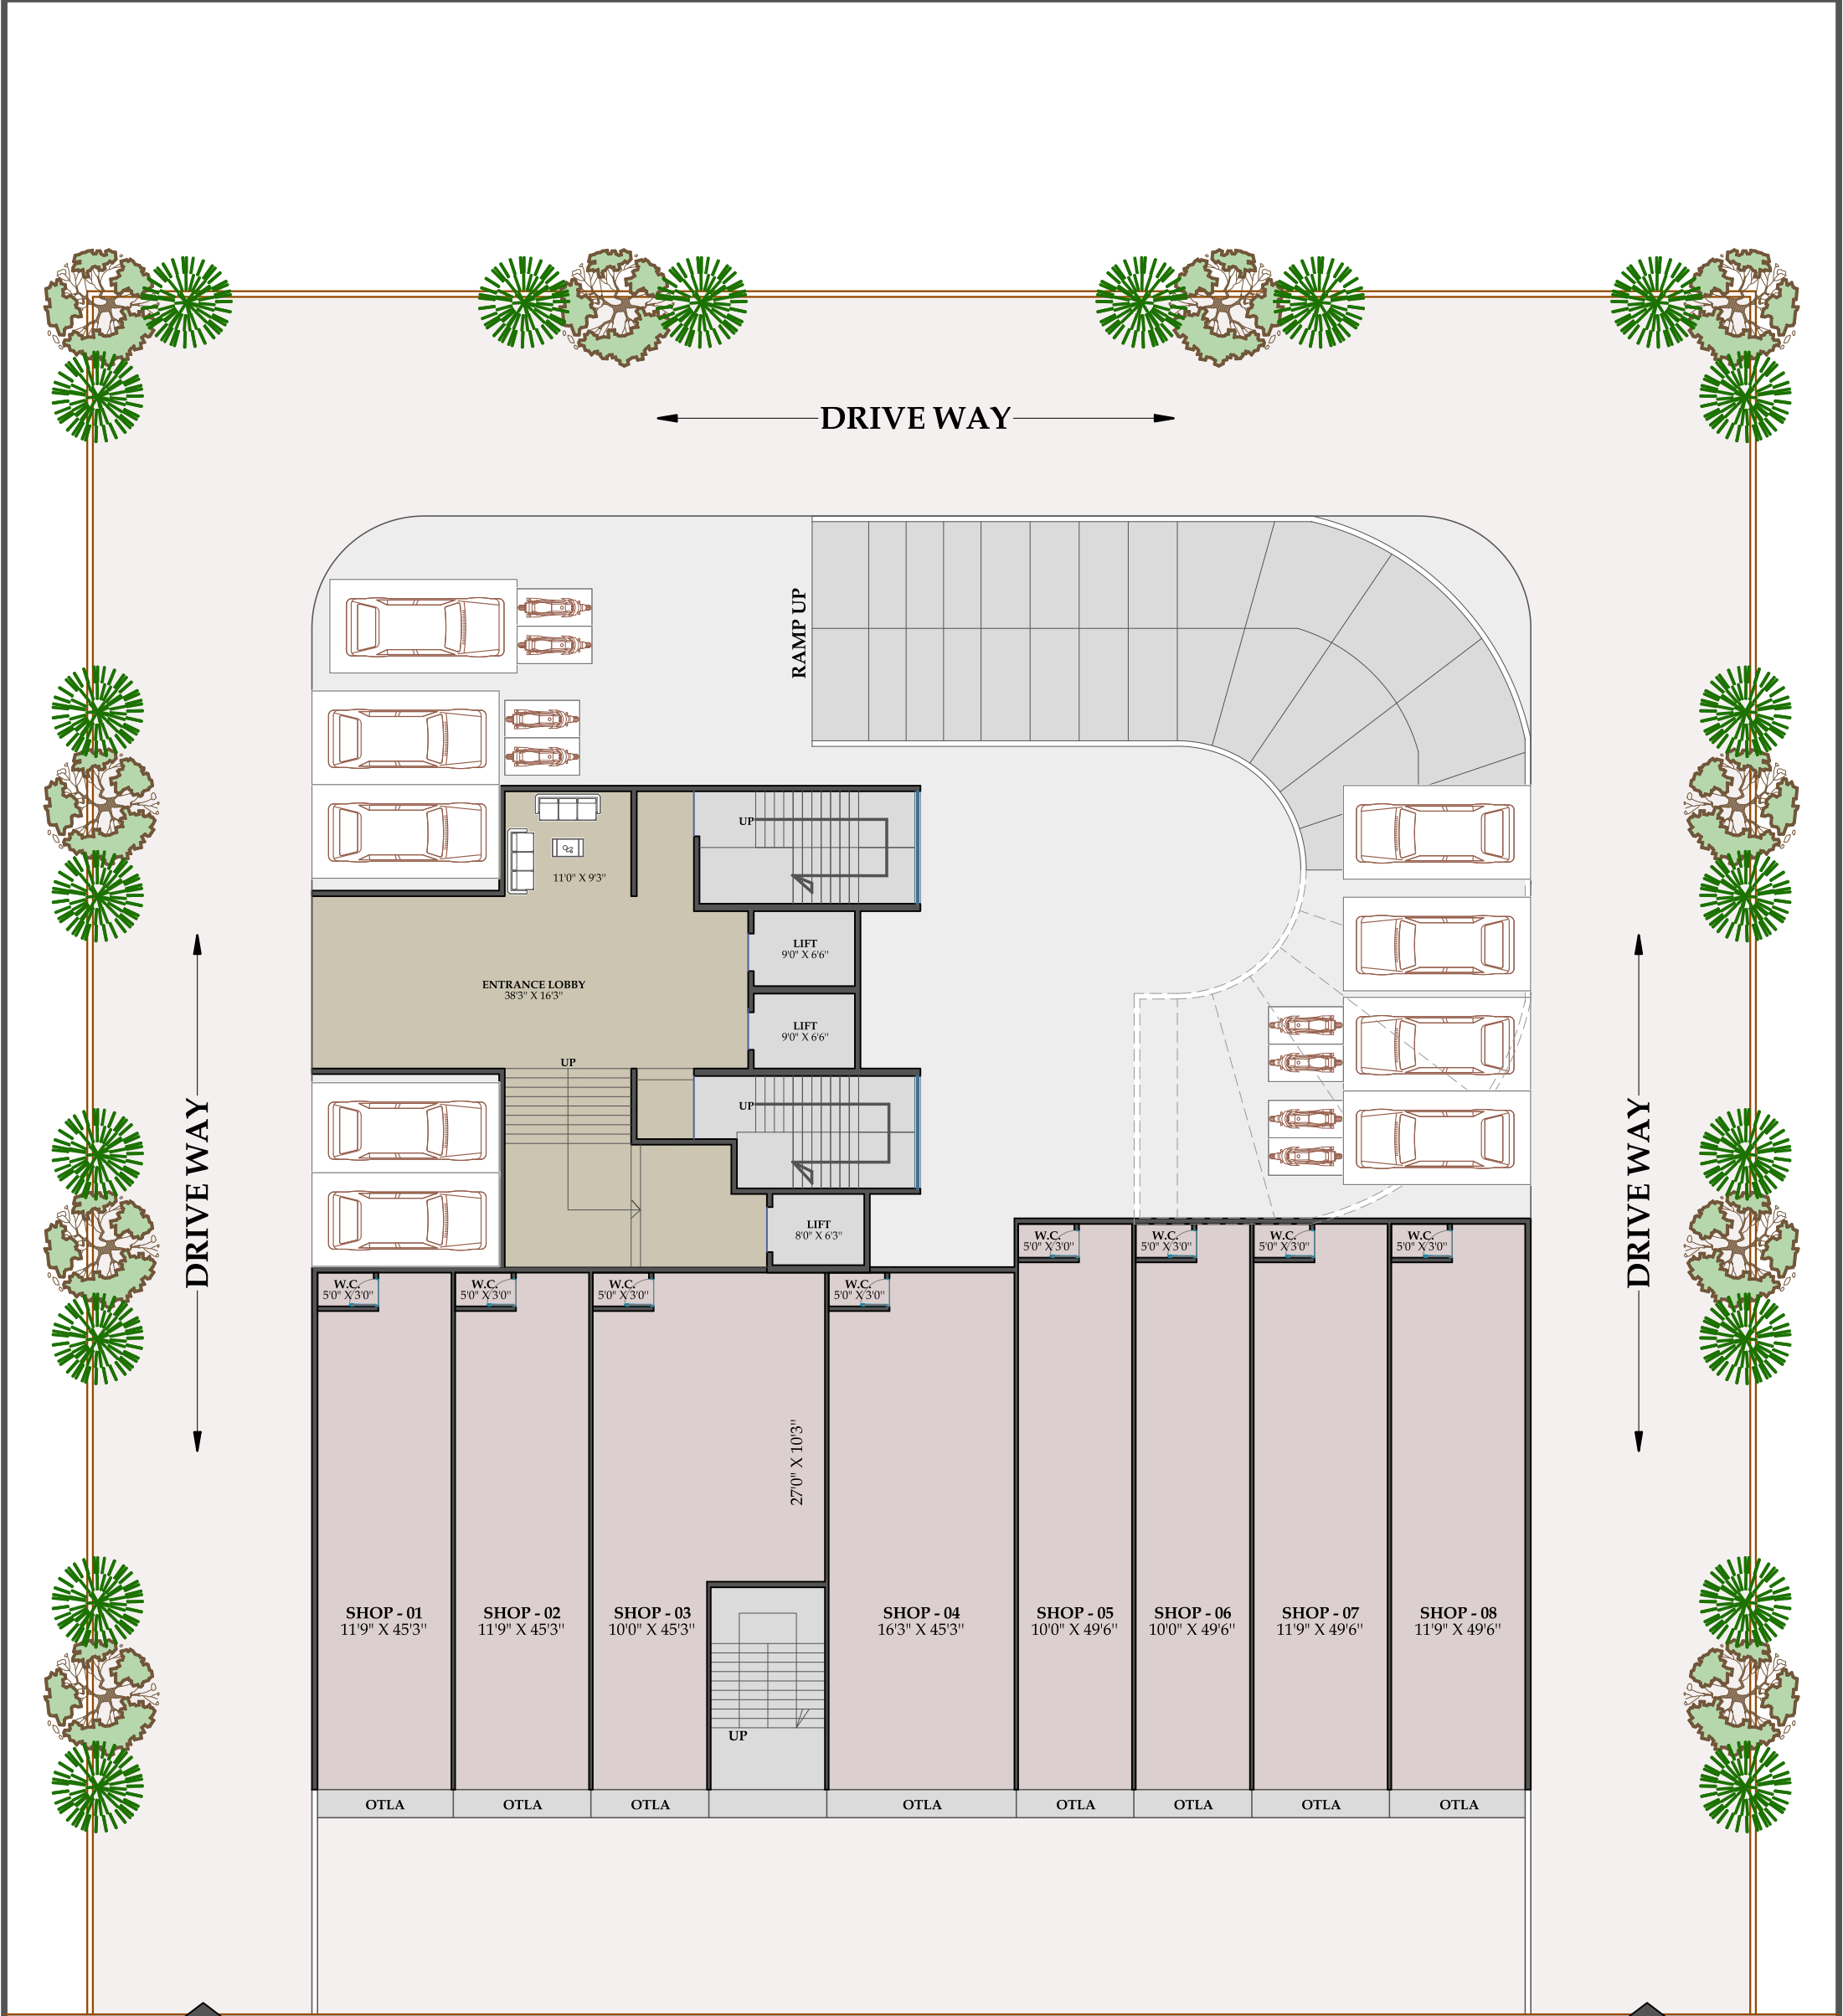


ENTRY / EXIT

30.00 MT. WIDE ROAD

ENTRY / EXIT

DEVELOPERS		PROJECT		FLOOR		NORTH		ARCHITECT	
SHRI. ANAND CHANDANMAL SONI (HUF)		" ASTHA AVANA "		GROUND FLOOR PLAN					
		PLOT NO - 71, SECTOR - 05, ULWE, NAVI MUMBAI.						ARCHITECTURE INTERIOR DESIGNS—	

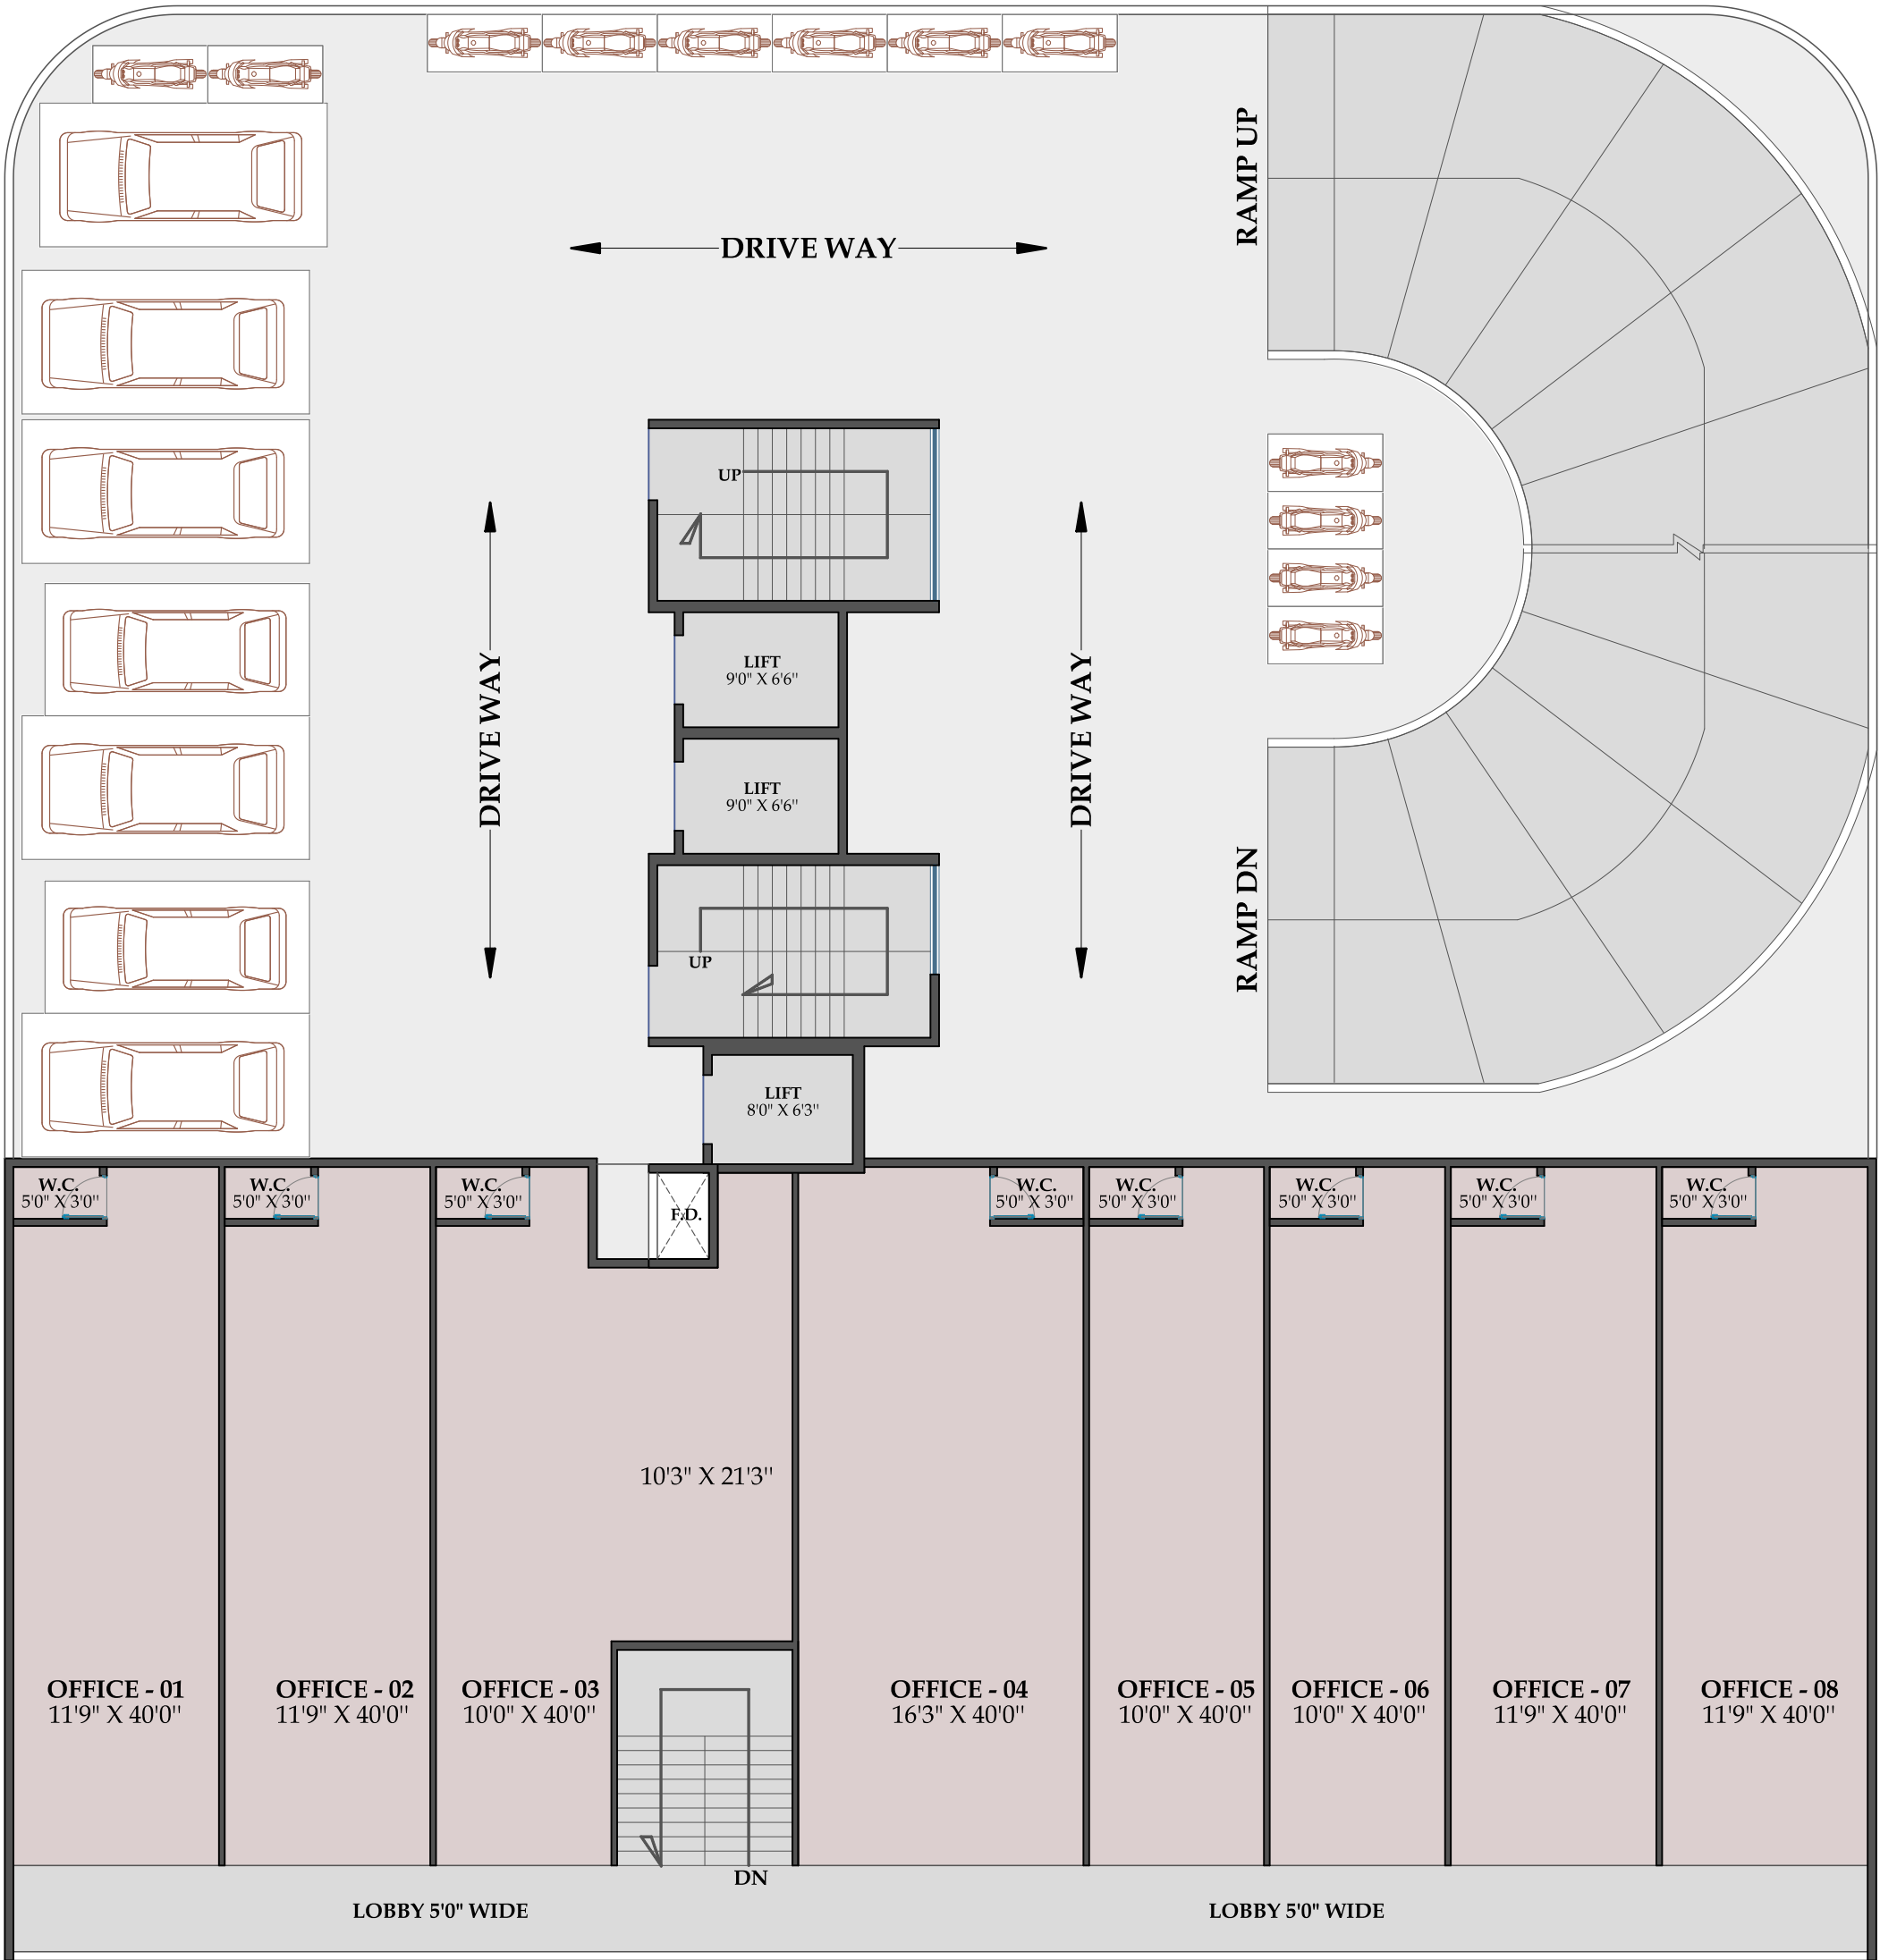


30.00 MT. WIDE ROAD

DEVELOPERS
SHRI. ANAND CHANDANMAL SONI (HUF)

PROJECT
"ASTHA AVANA" PLOT NO - 71, SECTOR - 05, ULWE, NAVI MUMBAI.

:- this is a conceptual drawing, final drawing may vary (subject to governing body's approval)		:-shown sizes are of unfinished units. Finished unit sizes might differ than written due to structural members, wall plasters & other finishes, architectural projections etc.	
:-shown dimensions are round off in conversion from metric to imperial / US units		:-room sizes are inclusive of components such as enclosed balcony, cupboard (if provided).	
FLOOR		NORTH	
1ST FLOOR PLAN		ARCHITECT	
		DESTINATION ARCHITECTURE INTERIOR DESIGNS— Email : destination.ind1@gmail.com	

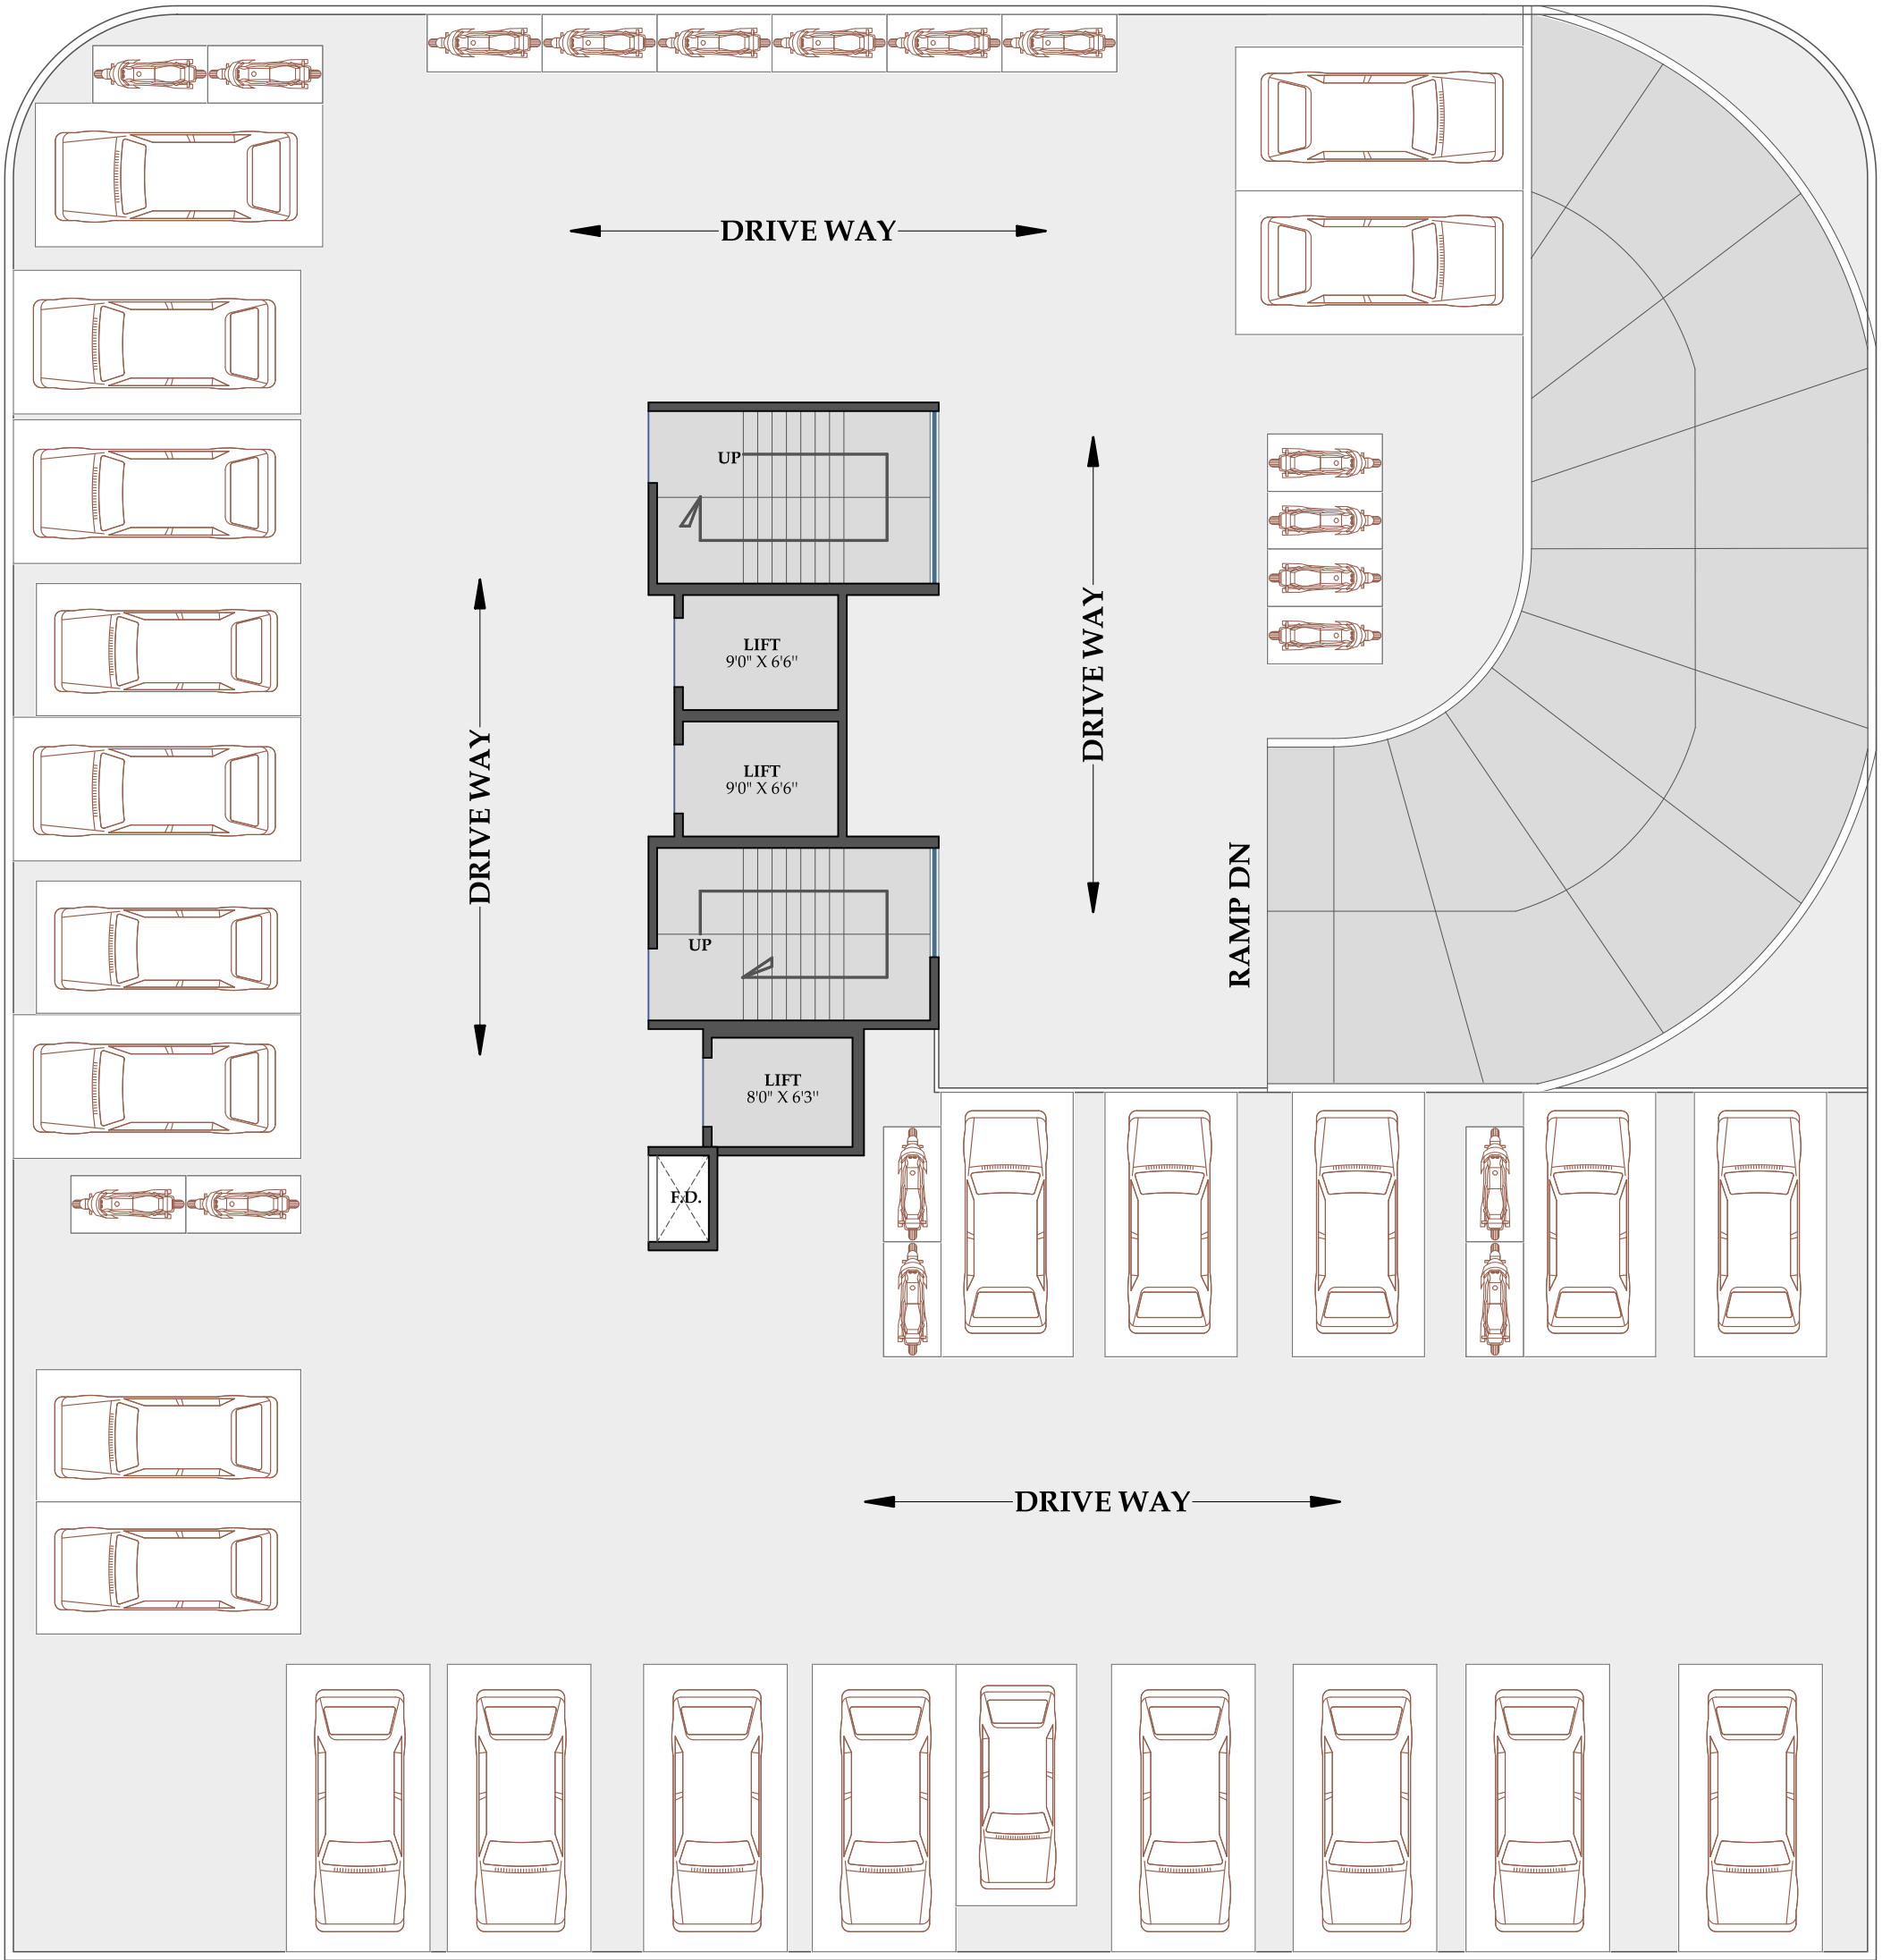

30.00 MT. WIDE ROAD

DEVELOPERS

SHRI. ANAND CHANDANMAL SONI (HUF)

PROJECT

"ASTHA AVANA"

PLOT NO - 71, SECTOR - 05,
ULWE, NAVI MUMBAI.

- this is a conceptual drawing, final drawing may vary (subject to governing body's approval)

-shown dimensions are round off in conversion from metric to imperial / US units

-shown sizes are of unfinished units. Finished unit sizes might differ than written due to structural members, wall plasters & other finishes, architectural projections etc.

-room sizes are inclusive of components such as enclosed balcony, cupboard (if provided).

FLOOR

2ND FLOOR PLAN

NORTH



ARCHITECT



DESTINATION
ARCHITECTURE INTERIOR DESIGNS

Email : destination.ind1@gmail.com



30.00 MT. WIDE ROAD

DEVELOPERS

SHRI. ANAND CHANDANMAL SONI (HUF)

PROJECT

"ASTHA AVANA"

PLOT NO - 71, SECTOR - 05,
ULWE, NAVI MUMBAI.

- this is a conceptual drawing, final drawing may vary (subject to governing body's approval)

-shown dimensions are round off in conversion from metric to imperial / US units

-shown sizes are of unfinished units. Finished unit sizes might differ than written due to structural members, wall plasters & other finishes, architectural projections etc.

-room sizes are inclusive of components such as enclosed balcony, cupboard (if provided).

FLOOR

3RD FLOOR PLAN

NORTH




ARCHITECT



DESTINATION
ARCHITECTURE INTERIOR DESIGNS

Email : destination.ind1@gmail.com

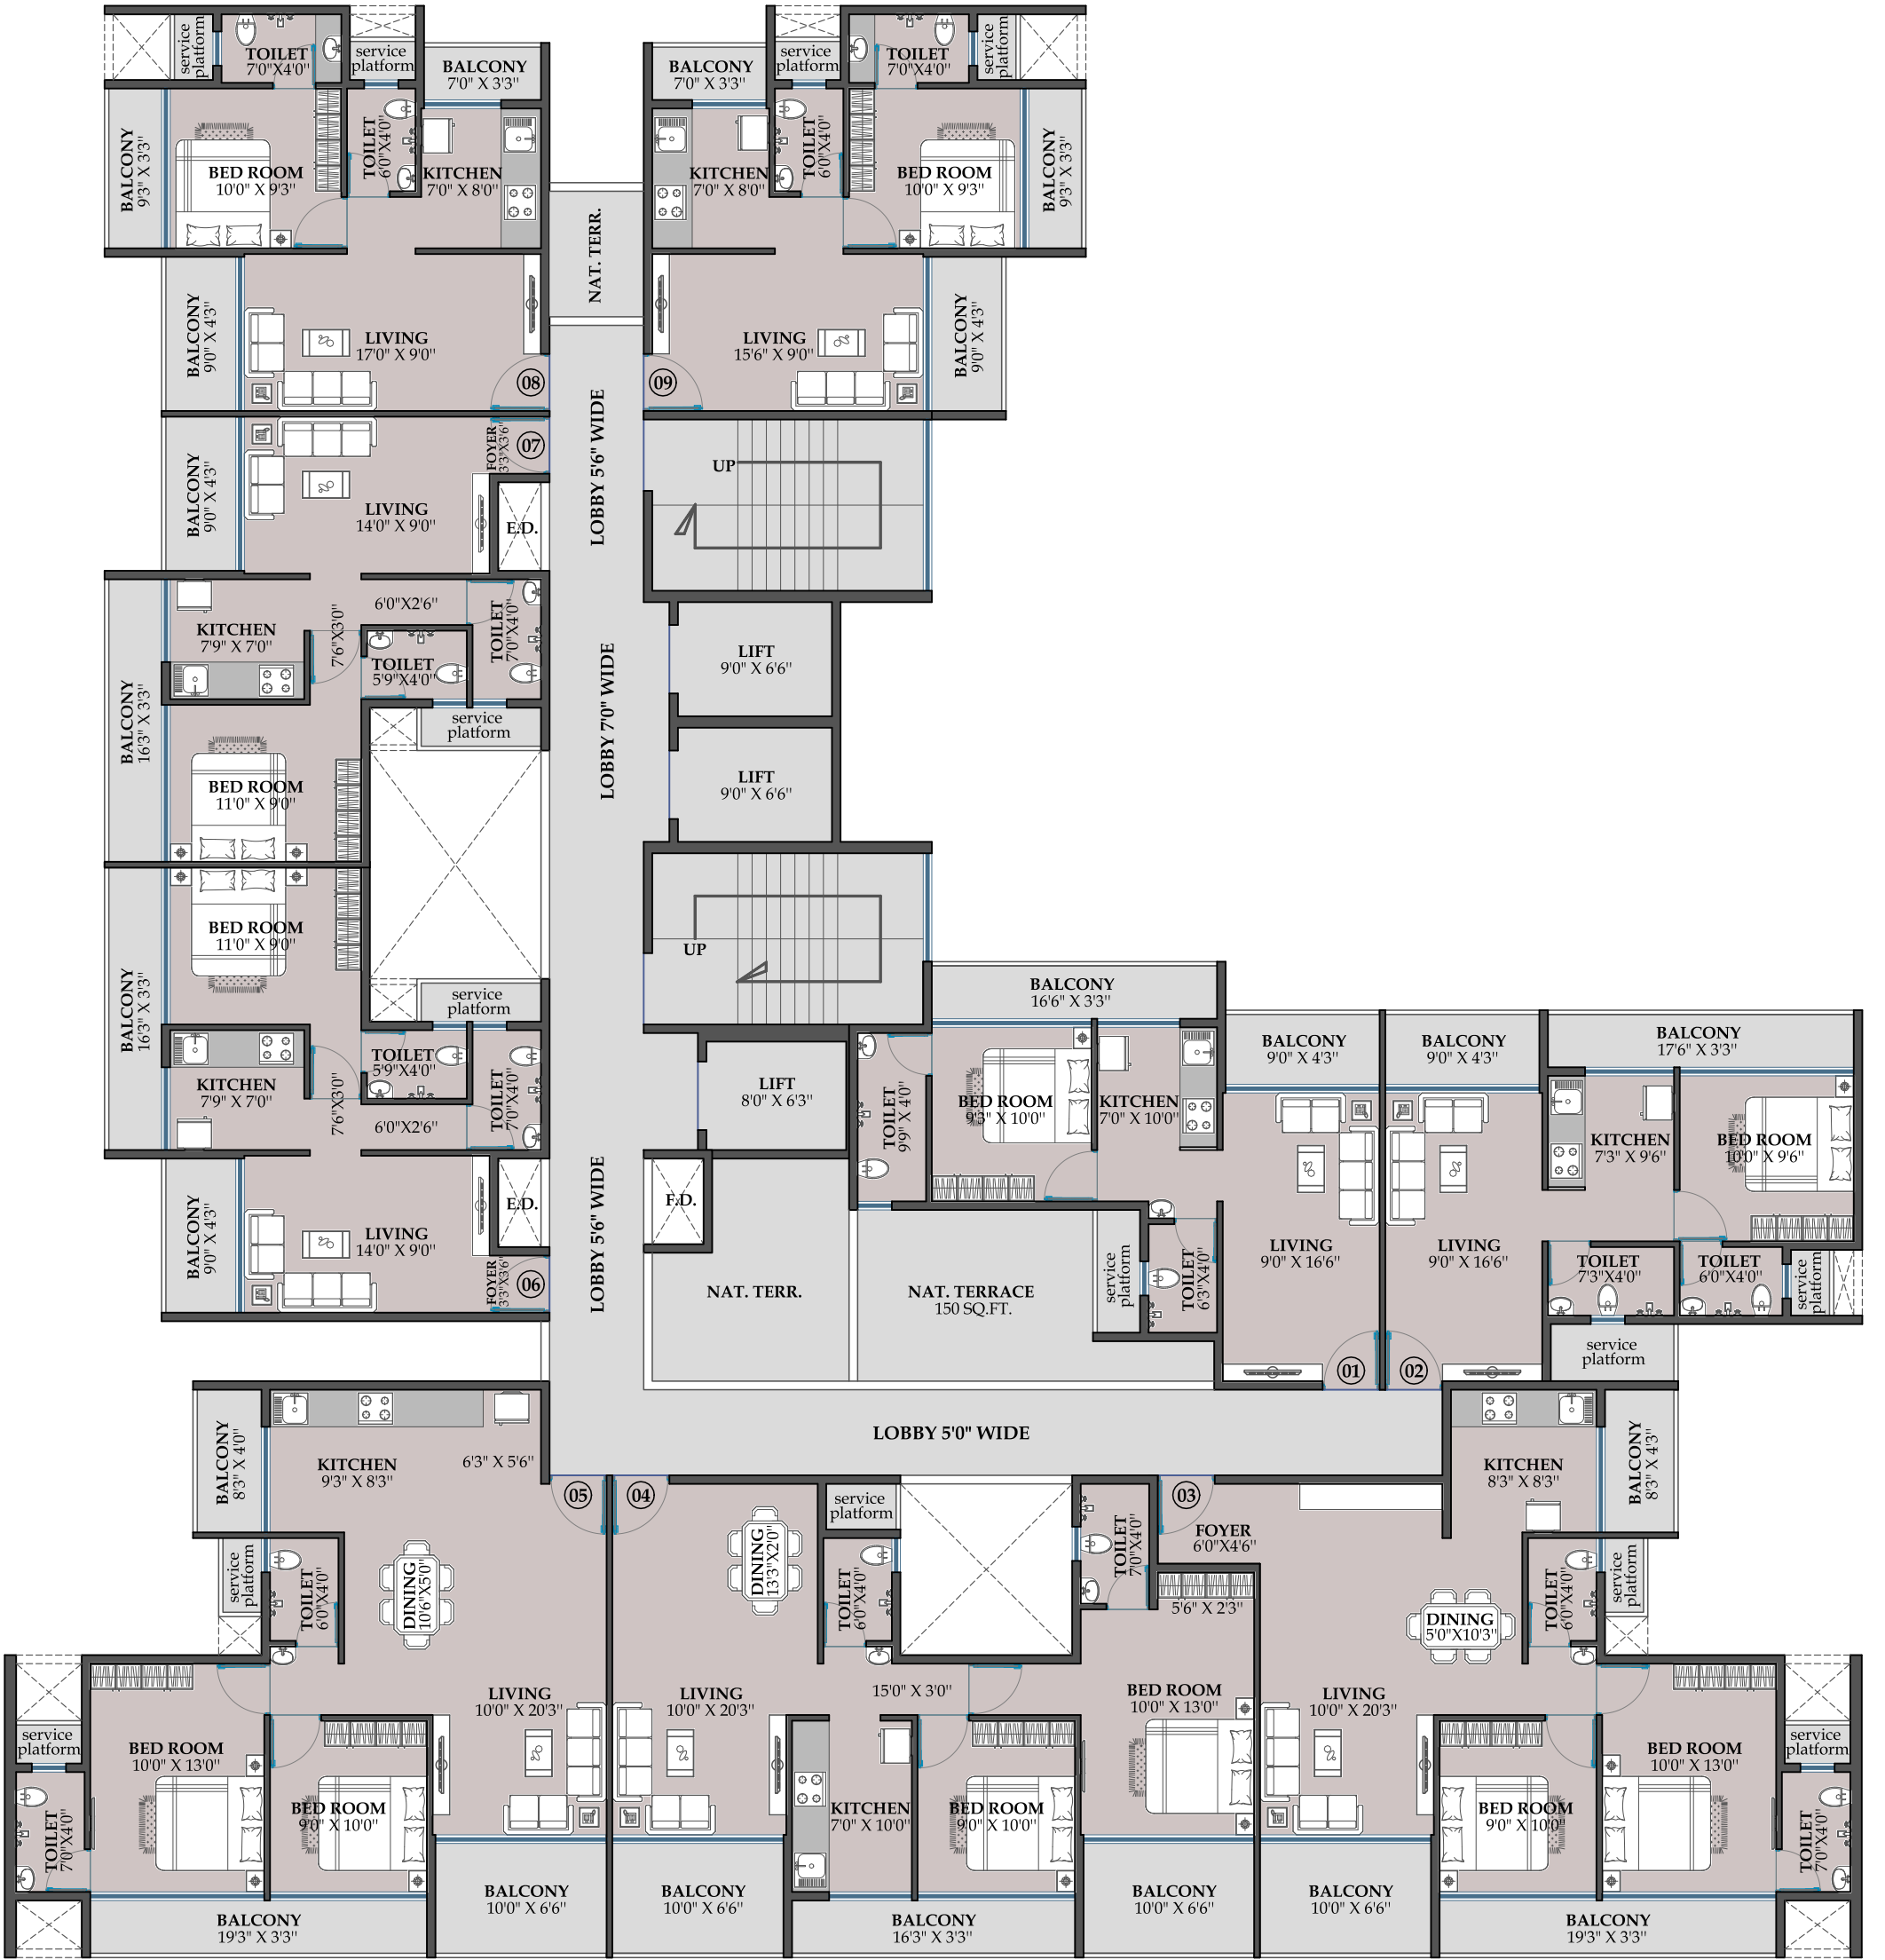

30.00 MT. WIDE ROAD

DEVELOPERS

SHRI. ANAND CHANDANMAL SONI (HUF)

PROJECT

"ASTHA AVANA"
PLOT NO - 71, SECTOR - 05,
ULWE, NAVI MUMBAI.

- this is a conceptual drawing, final drawing may vary (subject to governing body's approval)
- shown dimensions are round off in conversion from metric to imperial / US units

- shown sizes are of unfinished units. Finished unit sizes might differ than written due to structural members, wall plasters & other finishes, architectural projections etc.
- room sizes are inclusive of components such as enclosed balcony, cupboard (if provided),

FLOOR

4TH FLOOR PLAN


NORTH



ARCHITECT



DESTINATION
ARCHITECTURE INTERIOR DESIGNS—
Email : destination.ind1@gmail.com

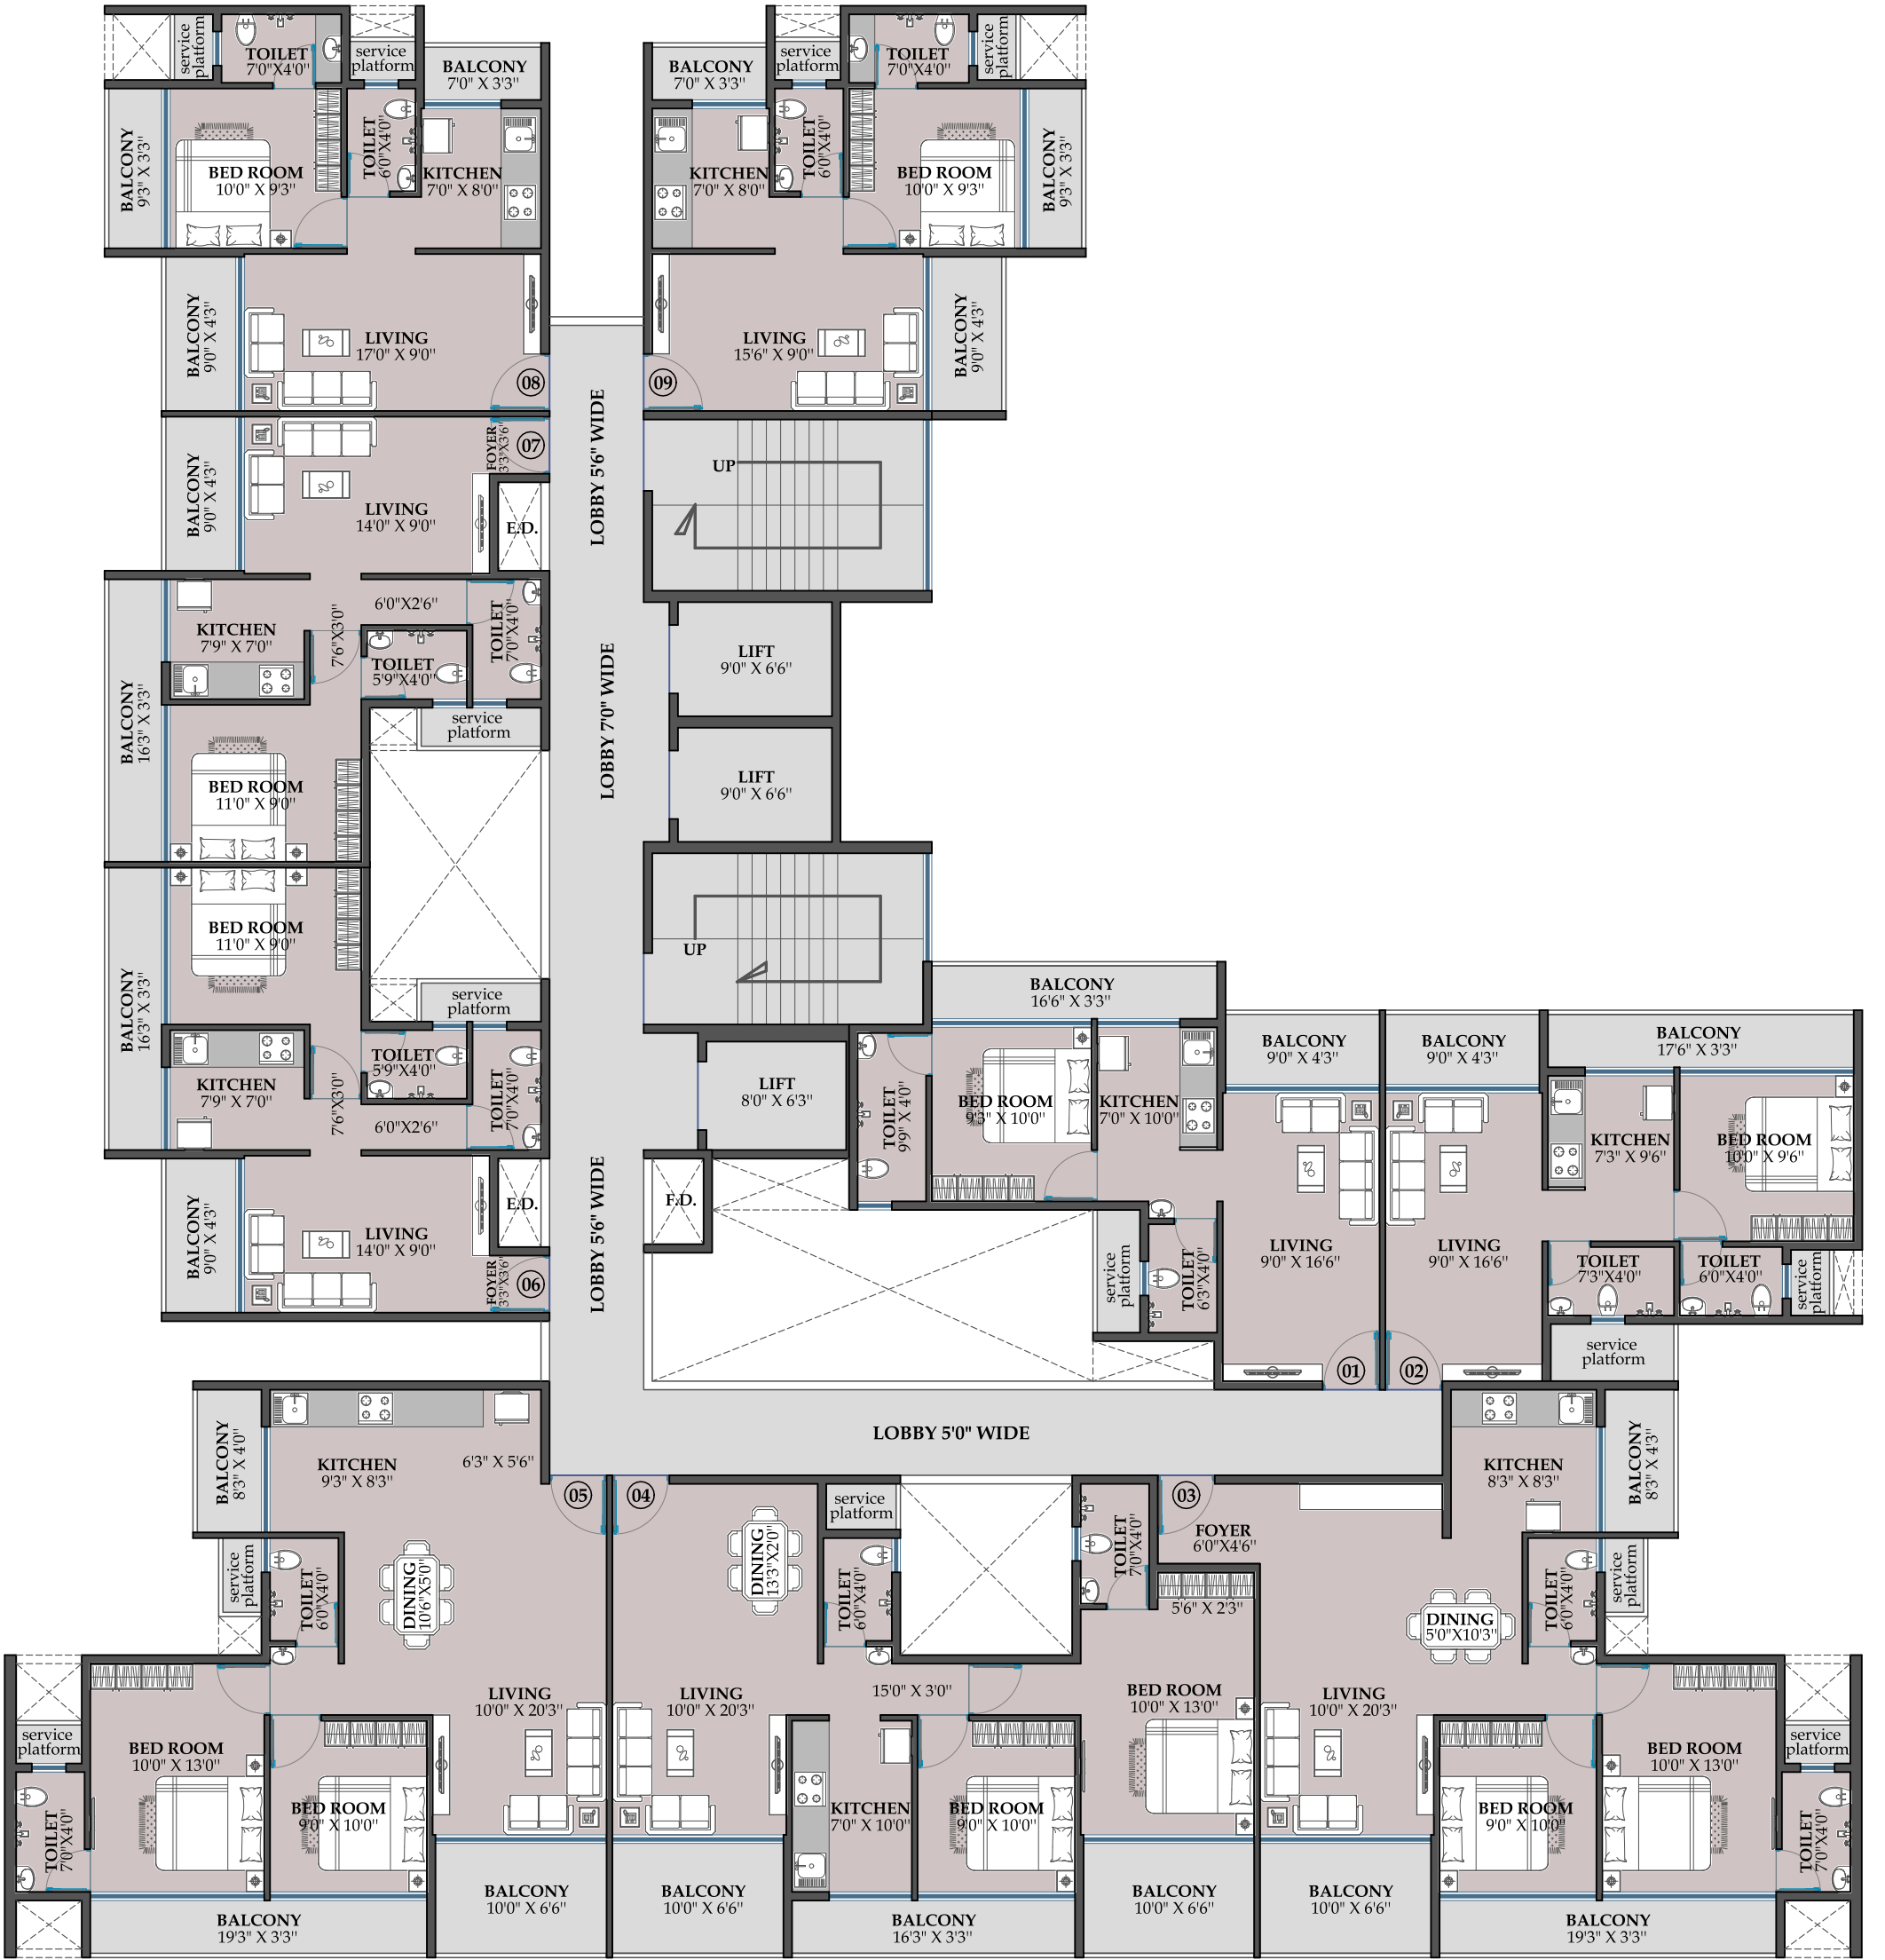

30.00 MT. WIDE ROAD

DEVELOPERS

SHRI. ANAND CHANDANMAL SONI (HUF)

PROJECT

"ASTHA AVANA"
PLOT NO - 71, SECTOR - 05,
ULWE, NAVI MUMBAI.

- this is a conceptual drawing, final drawing may vary (subject to governing body's approval)
-shown dimensions are round off in conversion from metric to imperial / US units

-shown sizes are of unfinished units. Finished unit sizes might differ than written due to structural members, wall plasters & other finishes, architectural projections etc.
-room sizes are inclusive of components such as enclosed balcony, cupboard (if provided),

FLOOR

TYPICAL FLOOR PLAN
(5TH,6TH,7TH,9TH,10TH & 11TH)


NORTH



ARCHITECT



DESTINATION
ARCHITECTURE INTERIOR DESIGNS—
Email : destination.ind1@gmail.com

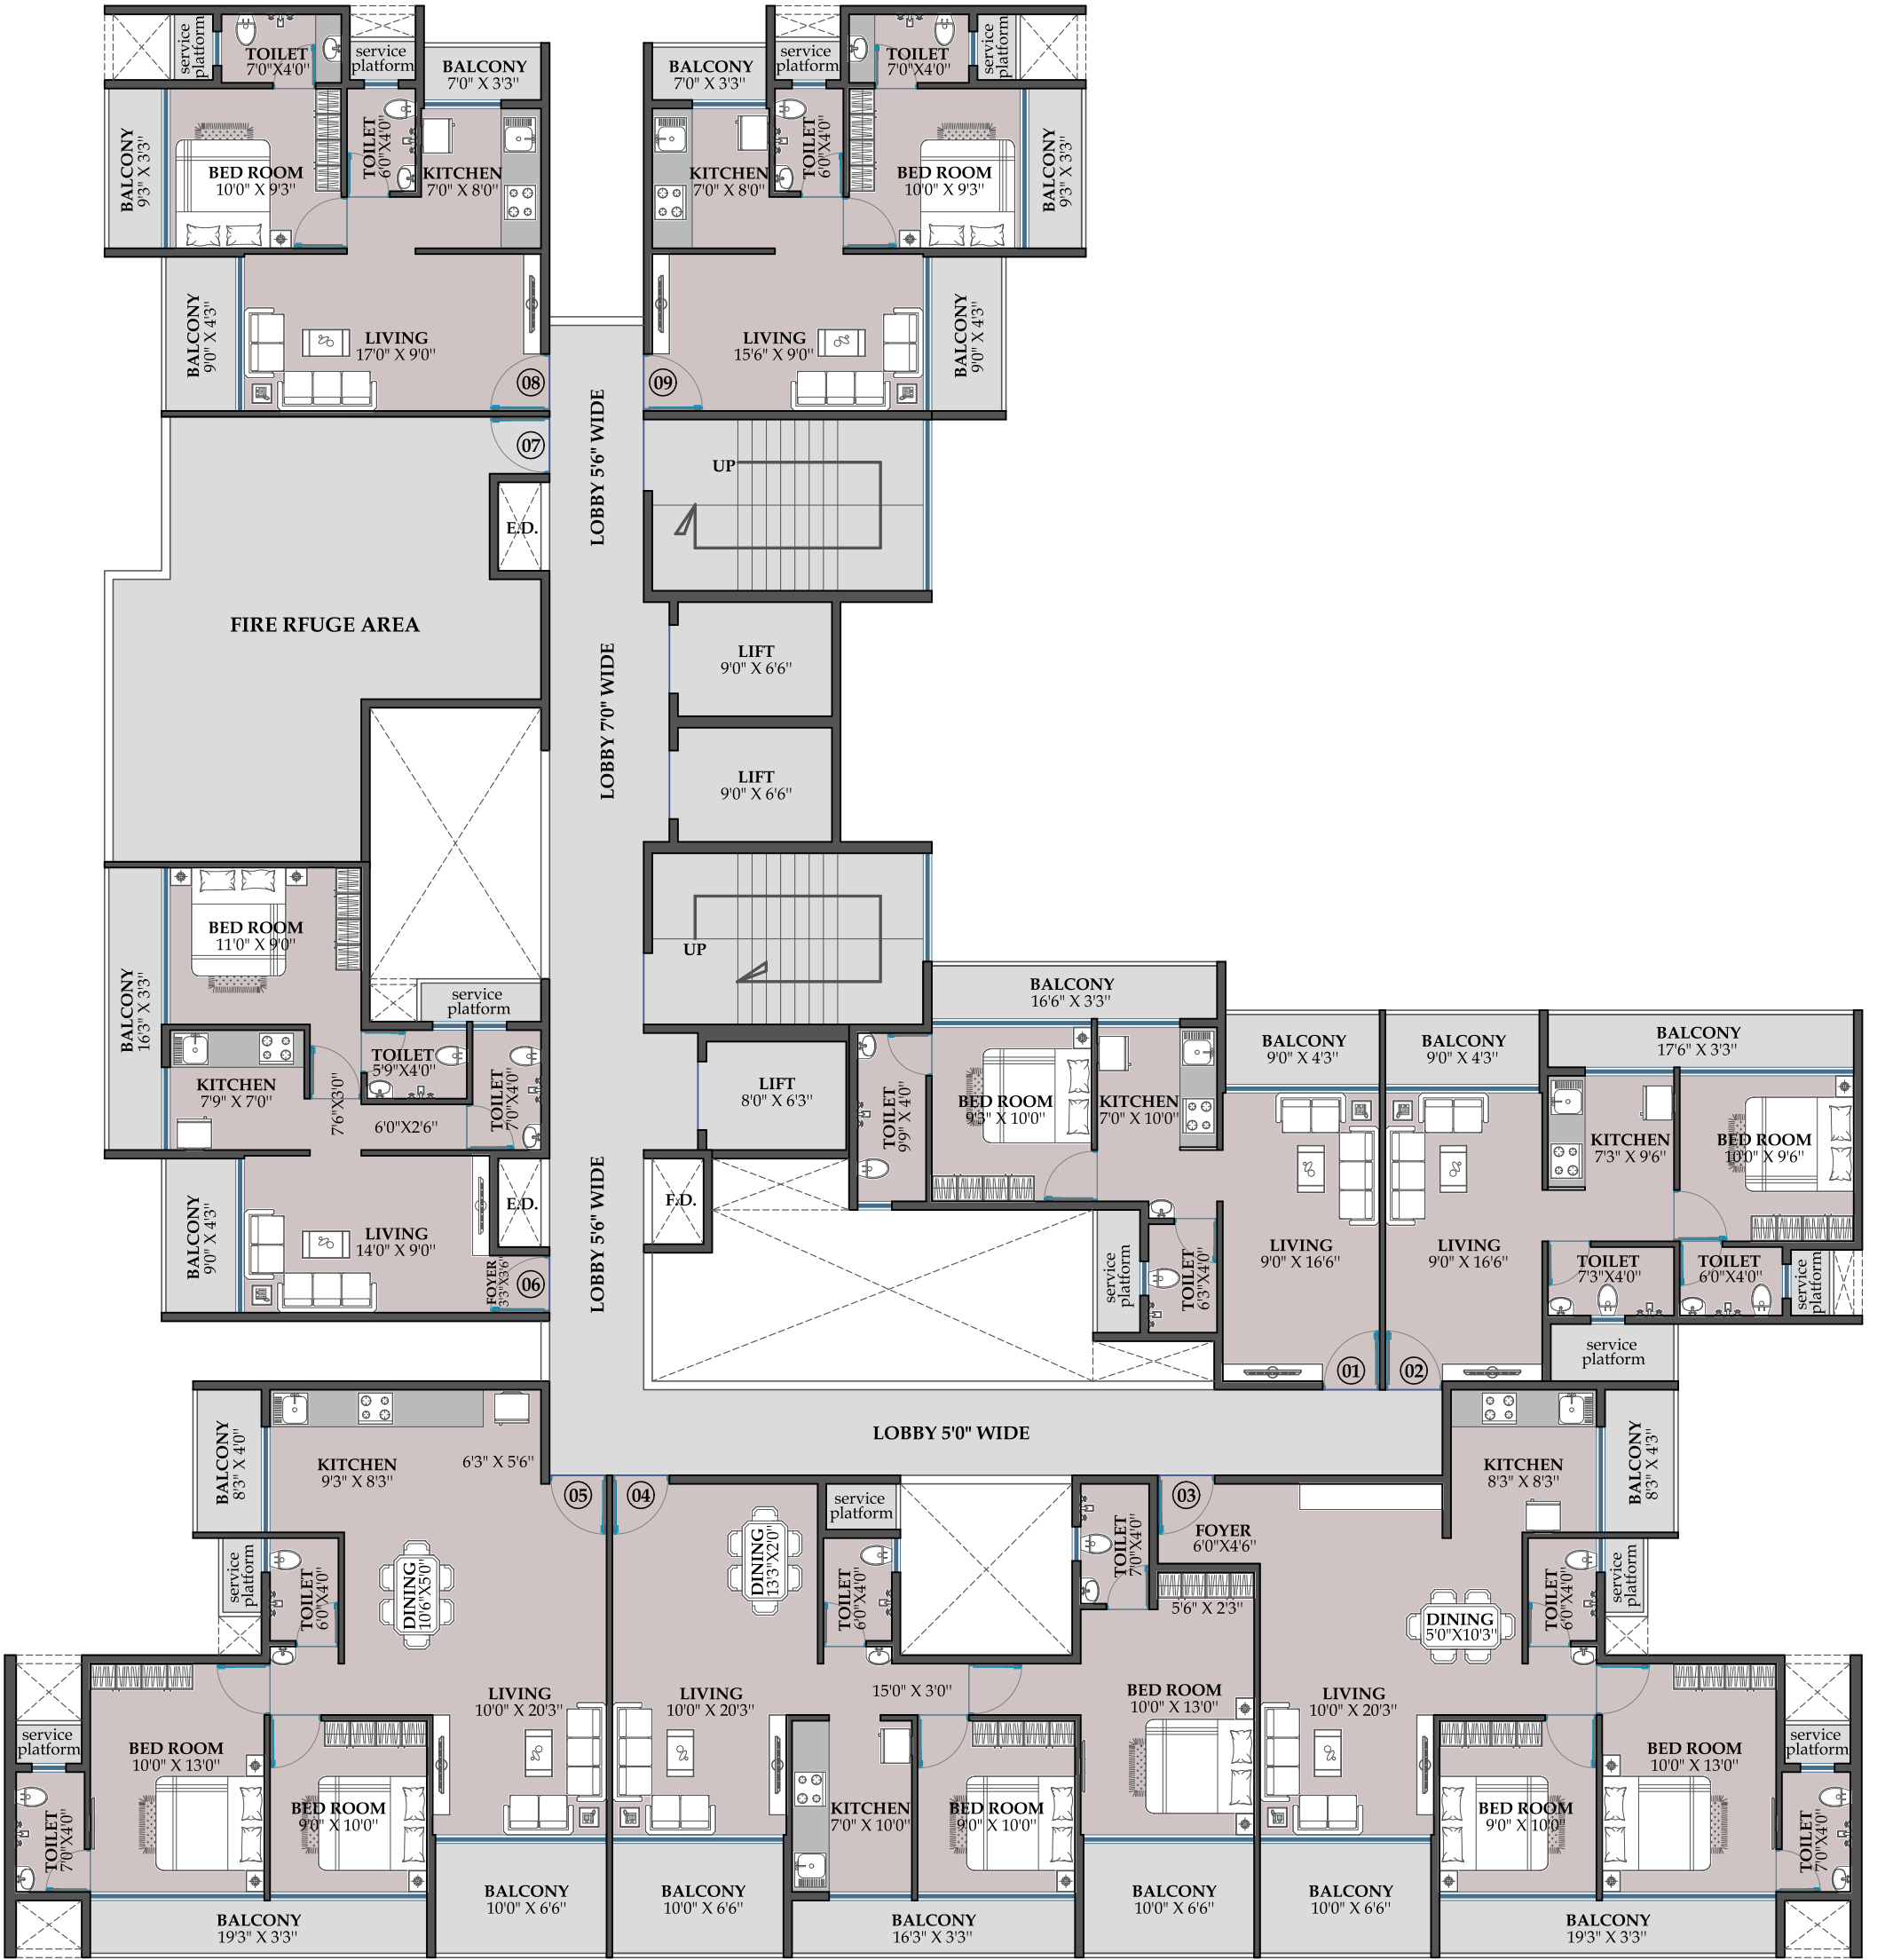

30.00 MT. WIDE ROAD

DEVELOPERS

SHRI. ANAND CHANDANMAL SONI (HUF)

PROJECT

"ASTHA AVANA"
PLOT NO - 71, SECTOR - 05,
ULWE, NAVI MUMBAI.

- this is a conceptual drawing, final drawing may vary (subject to governing body's approval)
-shown dimensions are round off in conversion from metric to imperial / US units

-shown sizes are of unfinished units. Finished unit sizes might differ than written due to structural members, wall plasters & other finishes, architectural projections etc.
-room sizes are inclusive of components such as enclosed balcony, cupboard (if provided),

FLOOR

REFUGE FLOOR PLAN
(8TH & 12TH FLOOR)


NORTH



ARCHITECT



DESTINATION
ARCHITECTURE INTERIOR DESIGNS—
Email : destination.ind1@gmail.com

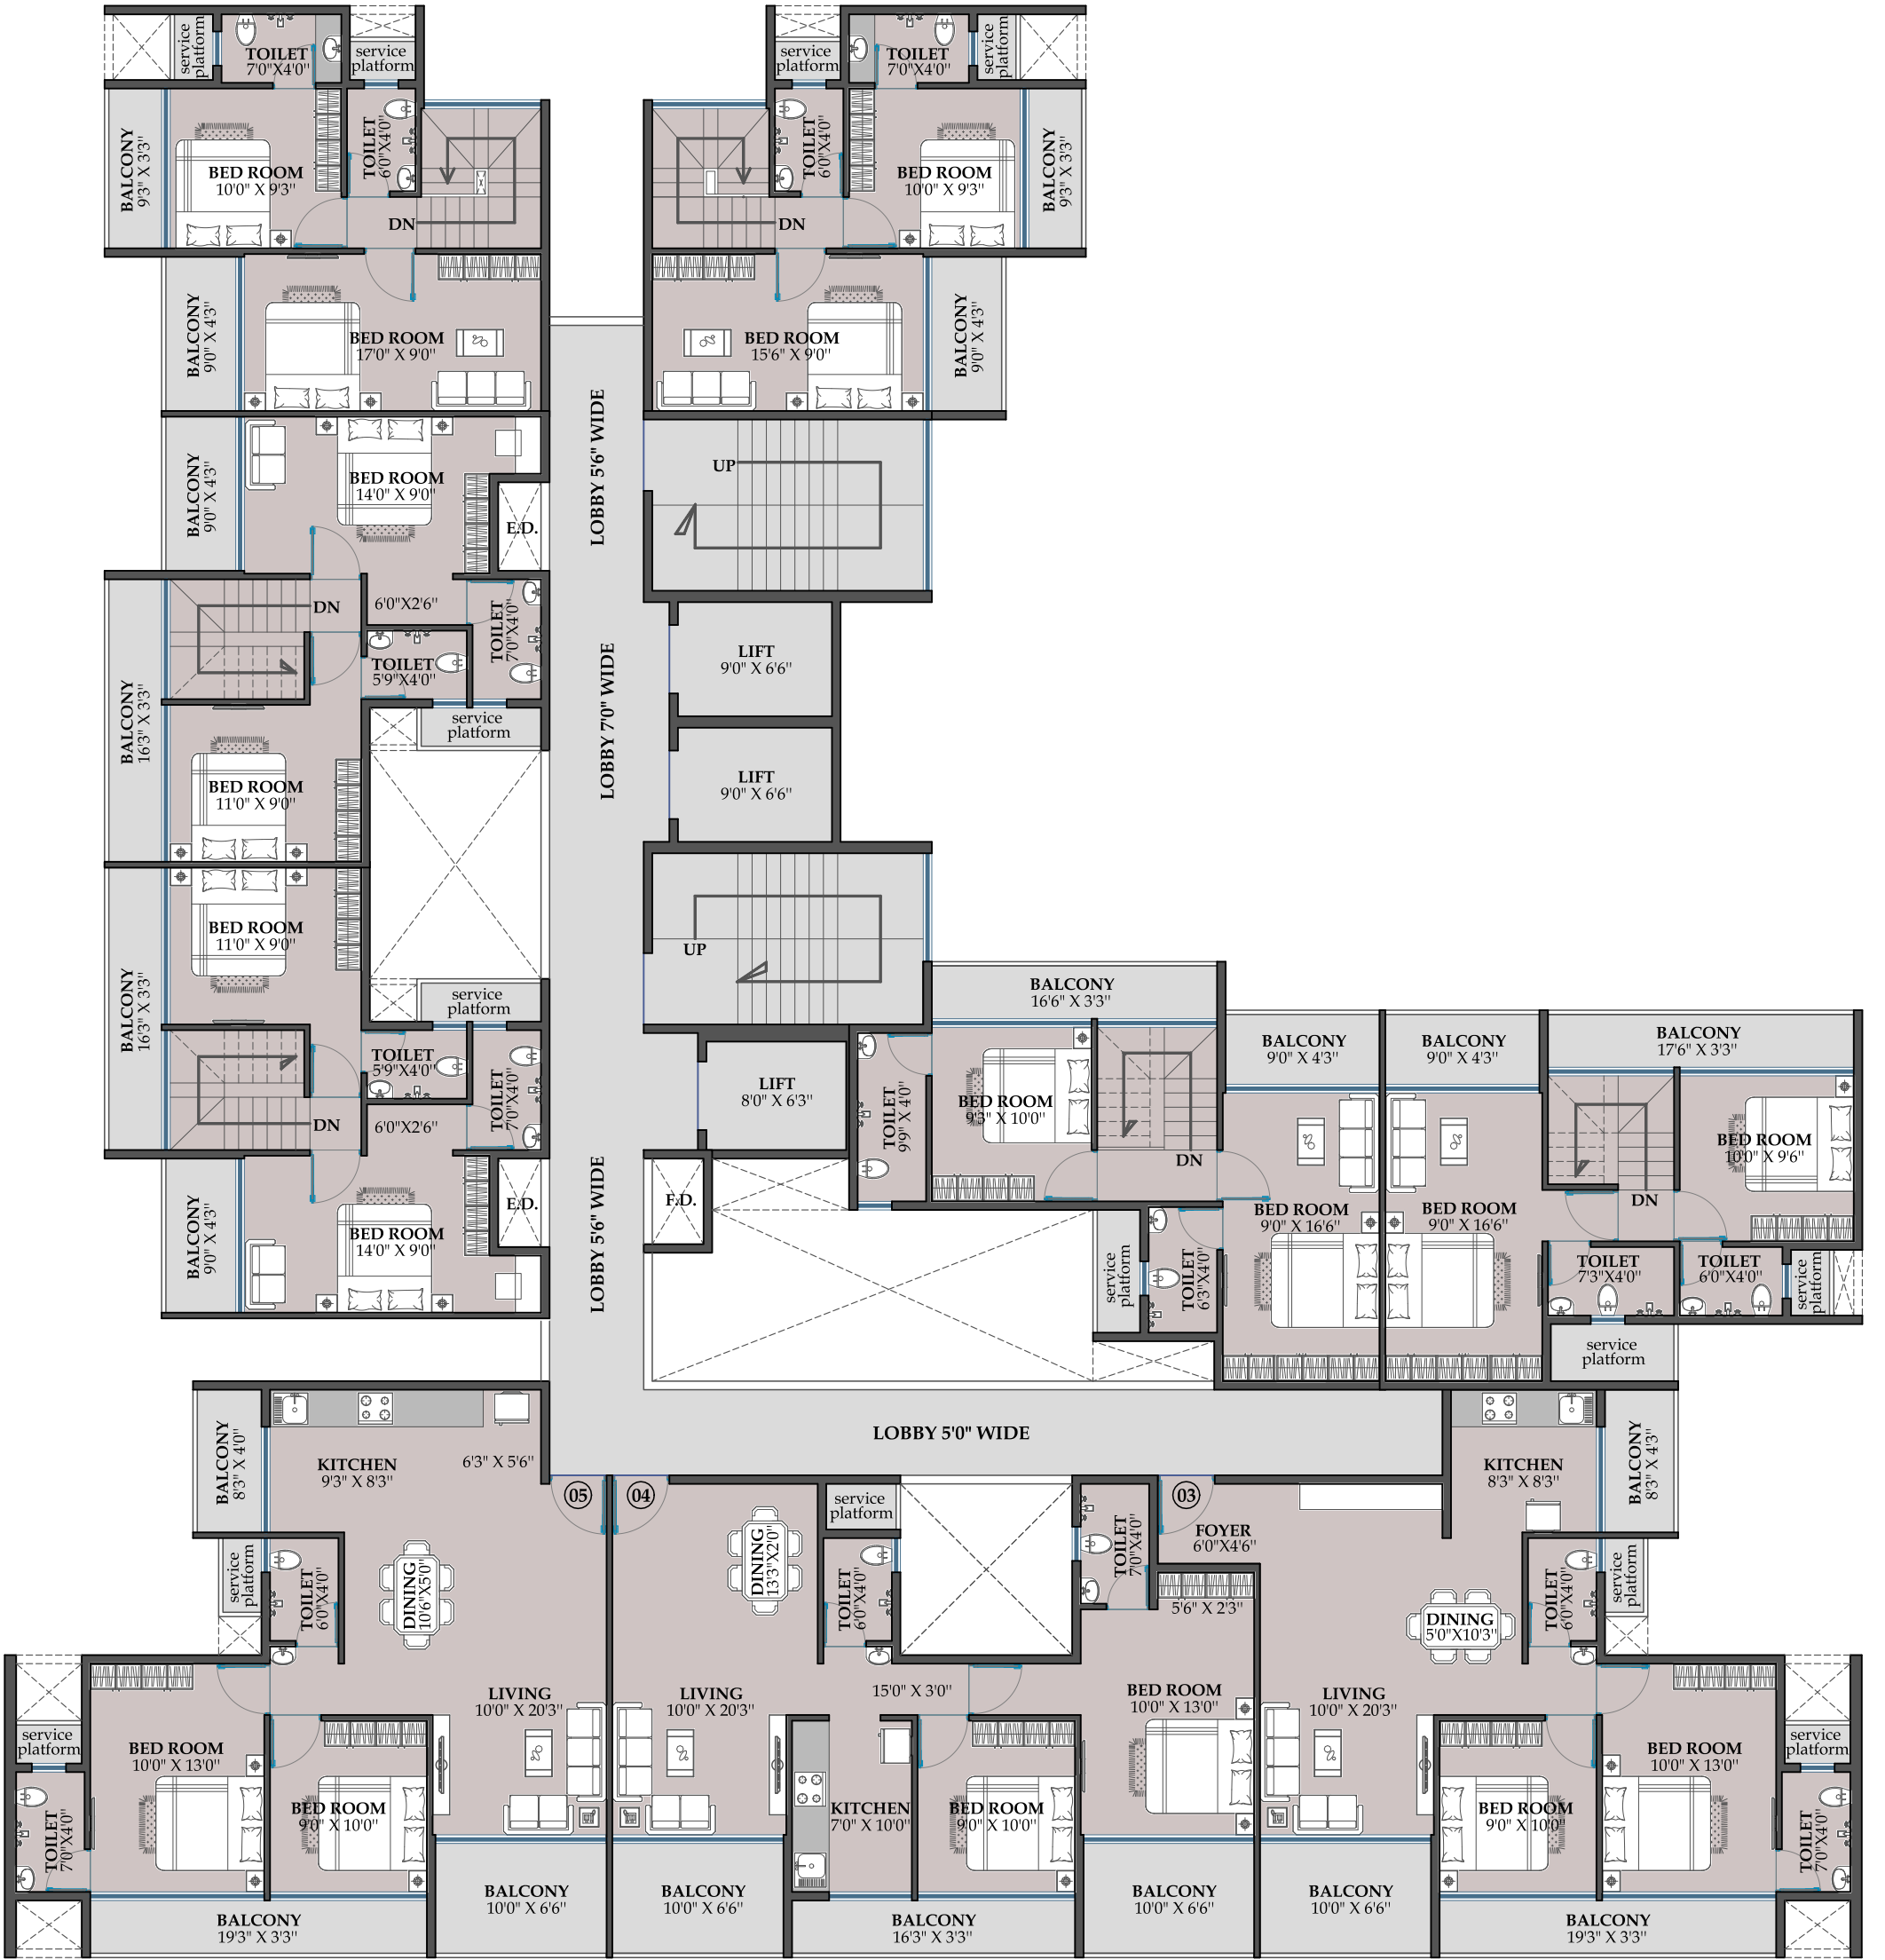

30.00 MT. WIDE ROAD

DEVELOPERS

SHRI. ANAND CHANDANMAL SONI (HUF)

PROJECT

" ASTHA AVANA "

PLOT NO - 71, SECTOR - 05,
ULWE, NAVI MUMBAI.

- this is a conceptual drawing, final drawing may vary (subject to governing body's approval)

-shown dimensions are round off in conversion from metric to imperial / US units

-shown sizes are of unfinished units. Finished unit sizes might differ than written due to structural members, wall plasters & other finishes, architectural projections etc.

-room sizes are inclusive of components such as enclosed balcony, cupboard (if provided),

FLOOR

14TH FLOOR PLAN

NORTH



ARCHITECT



DESTINATION
ARCHITECTURE INTERIOR DESIGNS—
Email : destination.ind1@gmail.com